




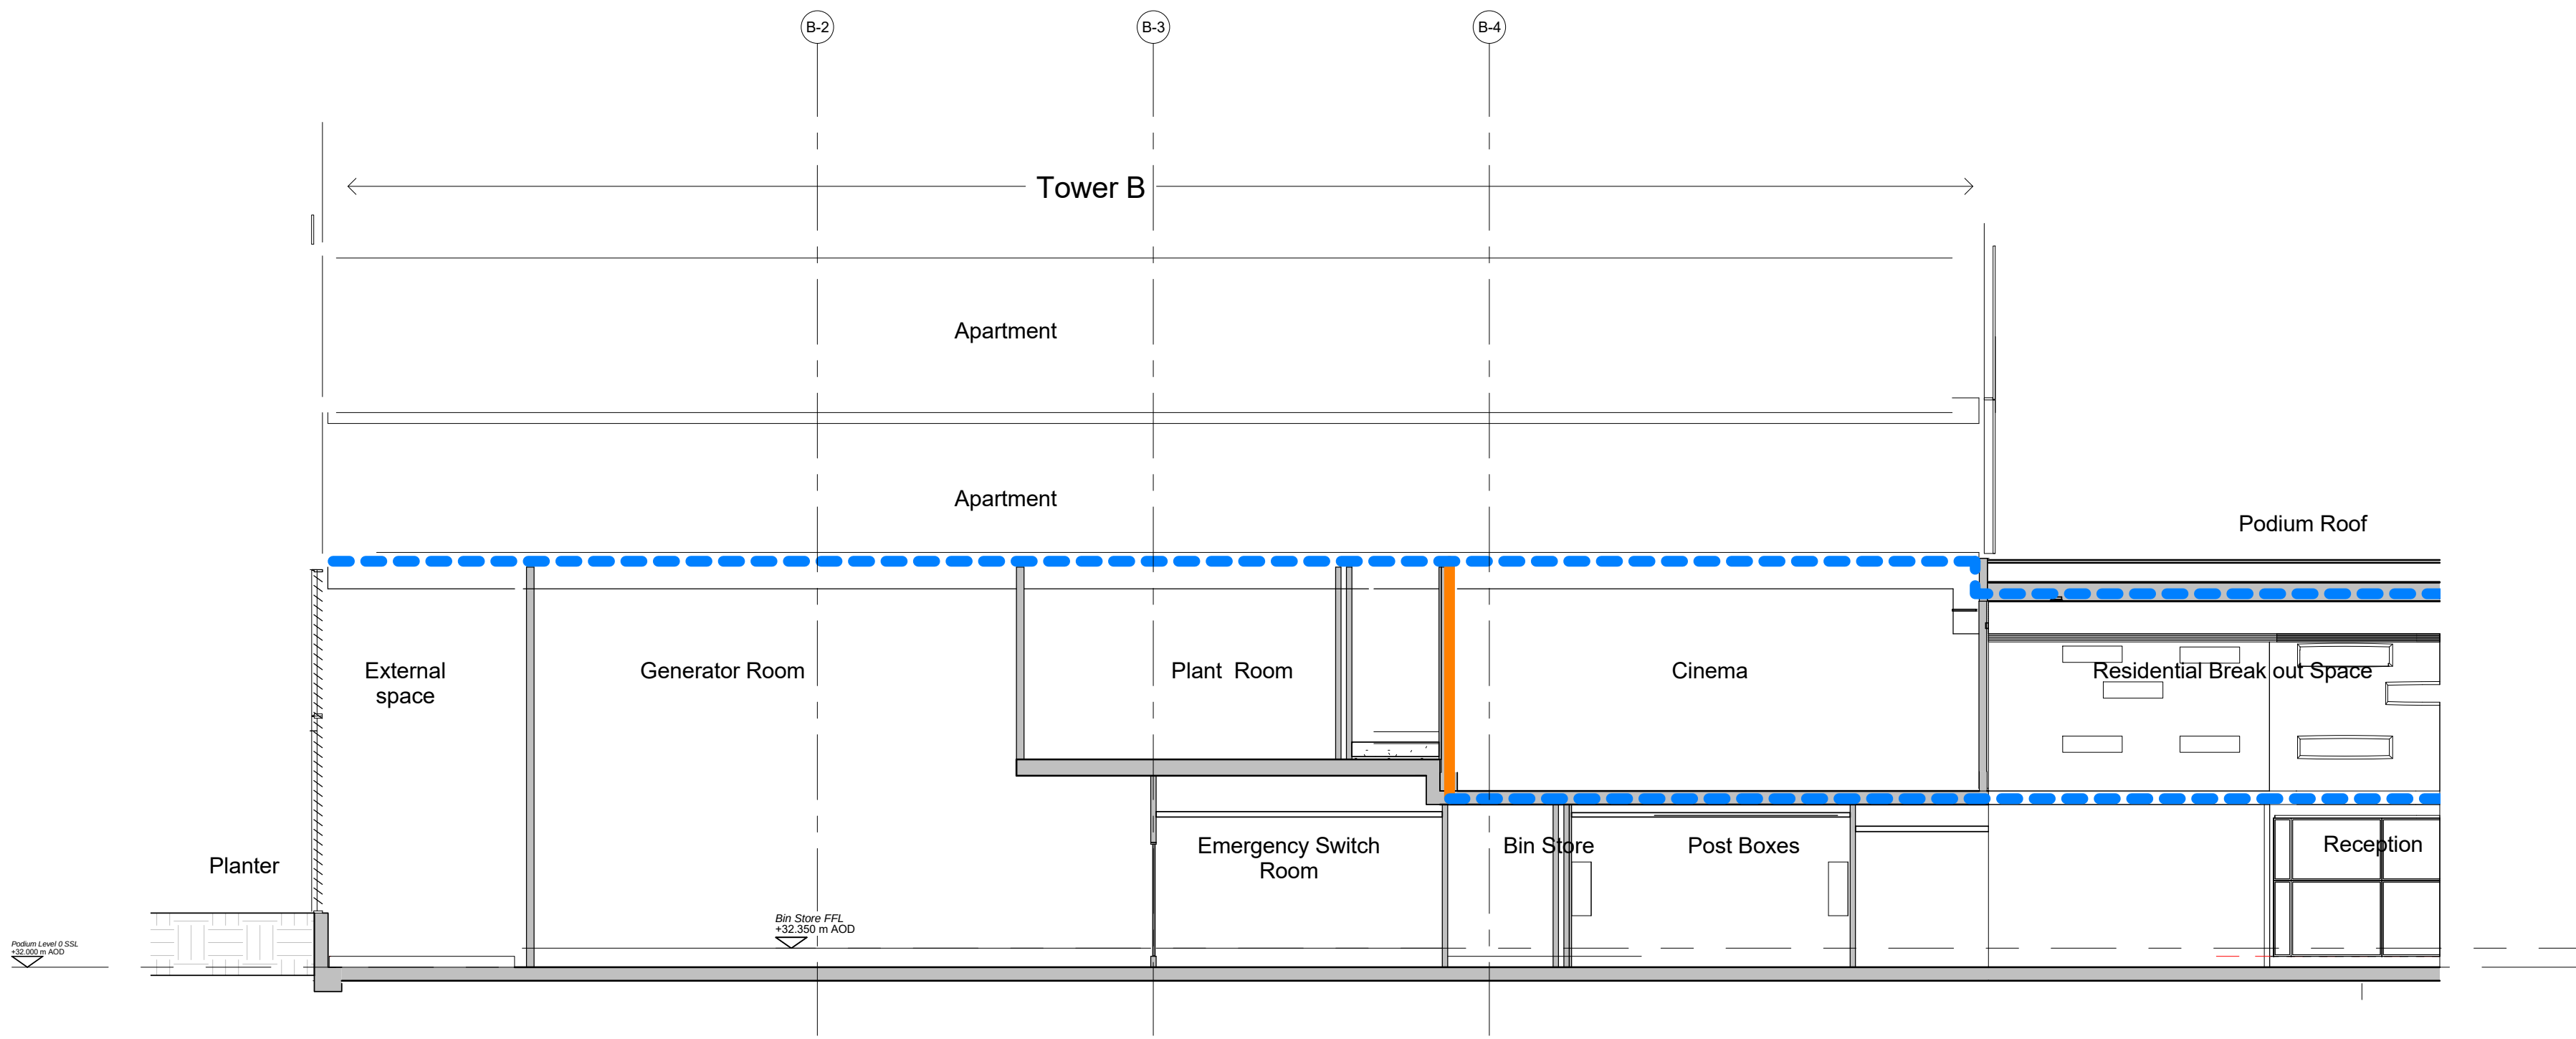

Section BB - Tower B External Area/Generator Area
1 : 100

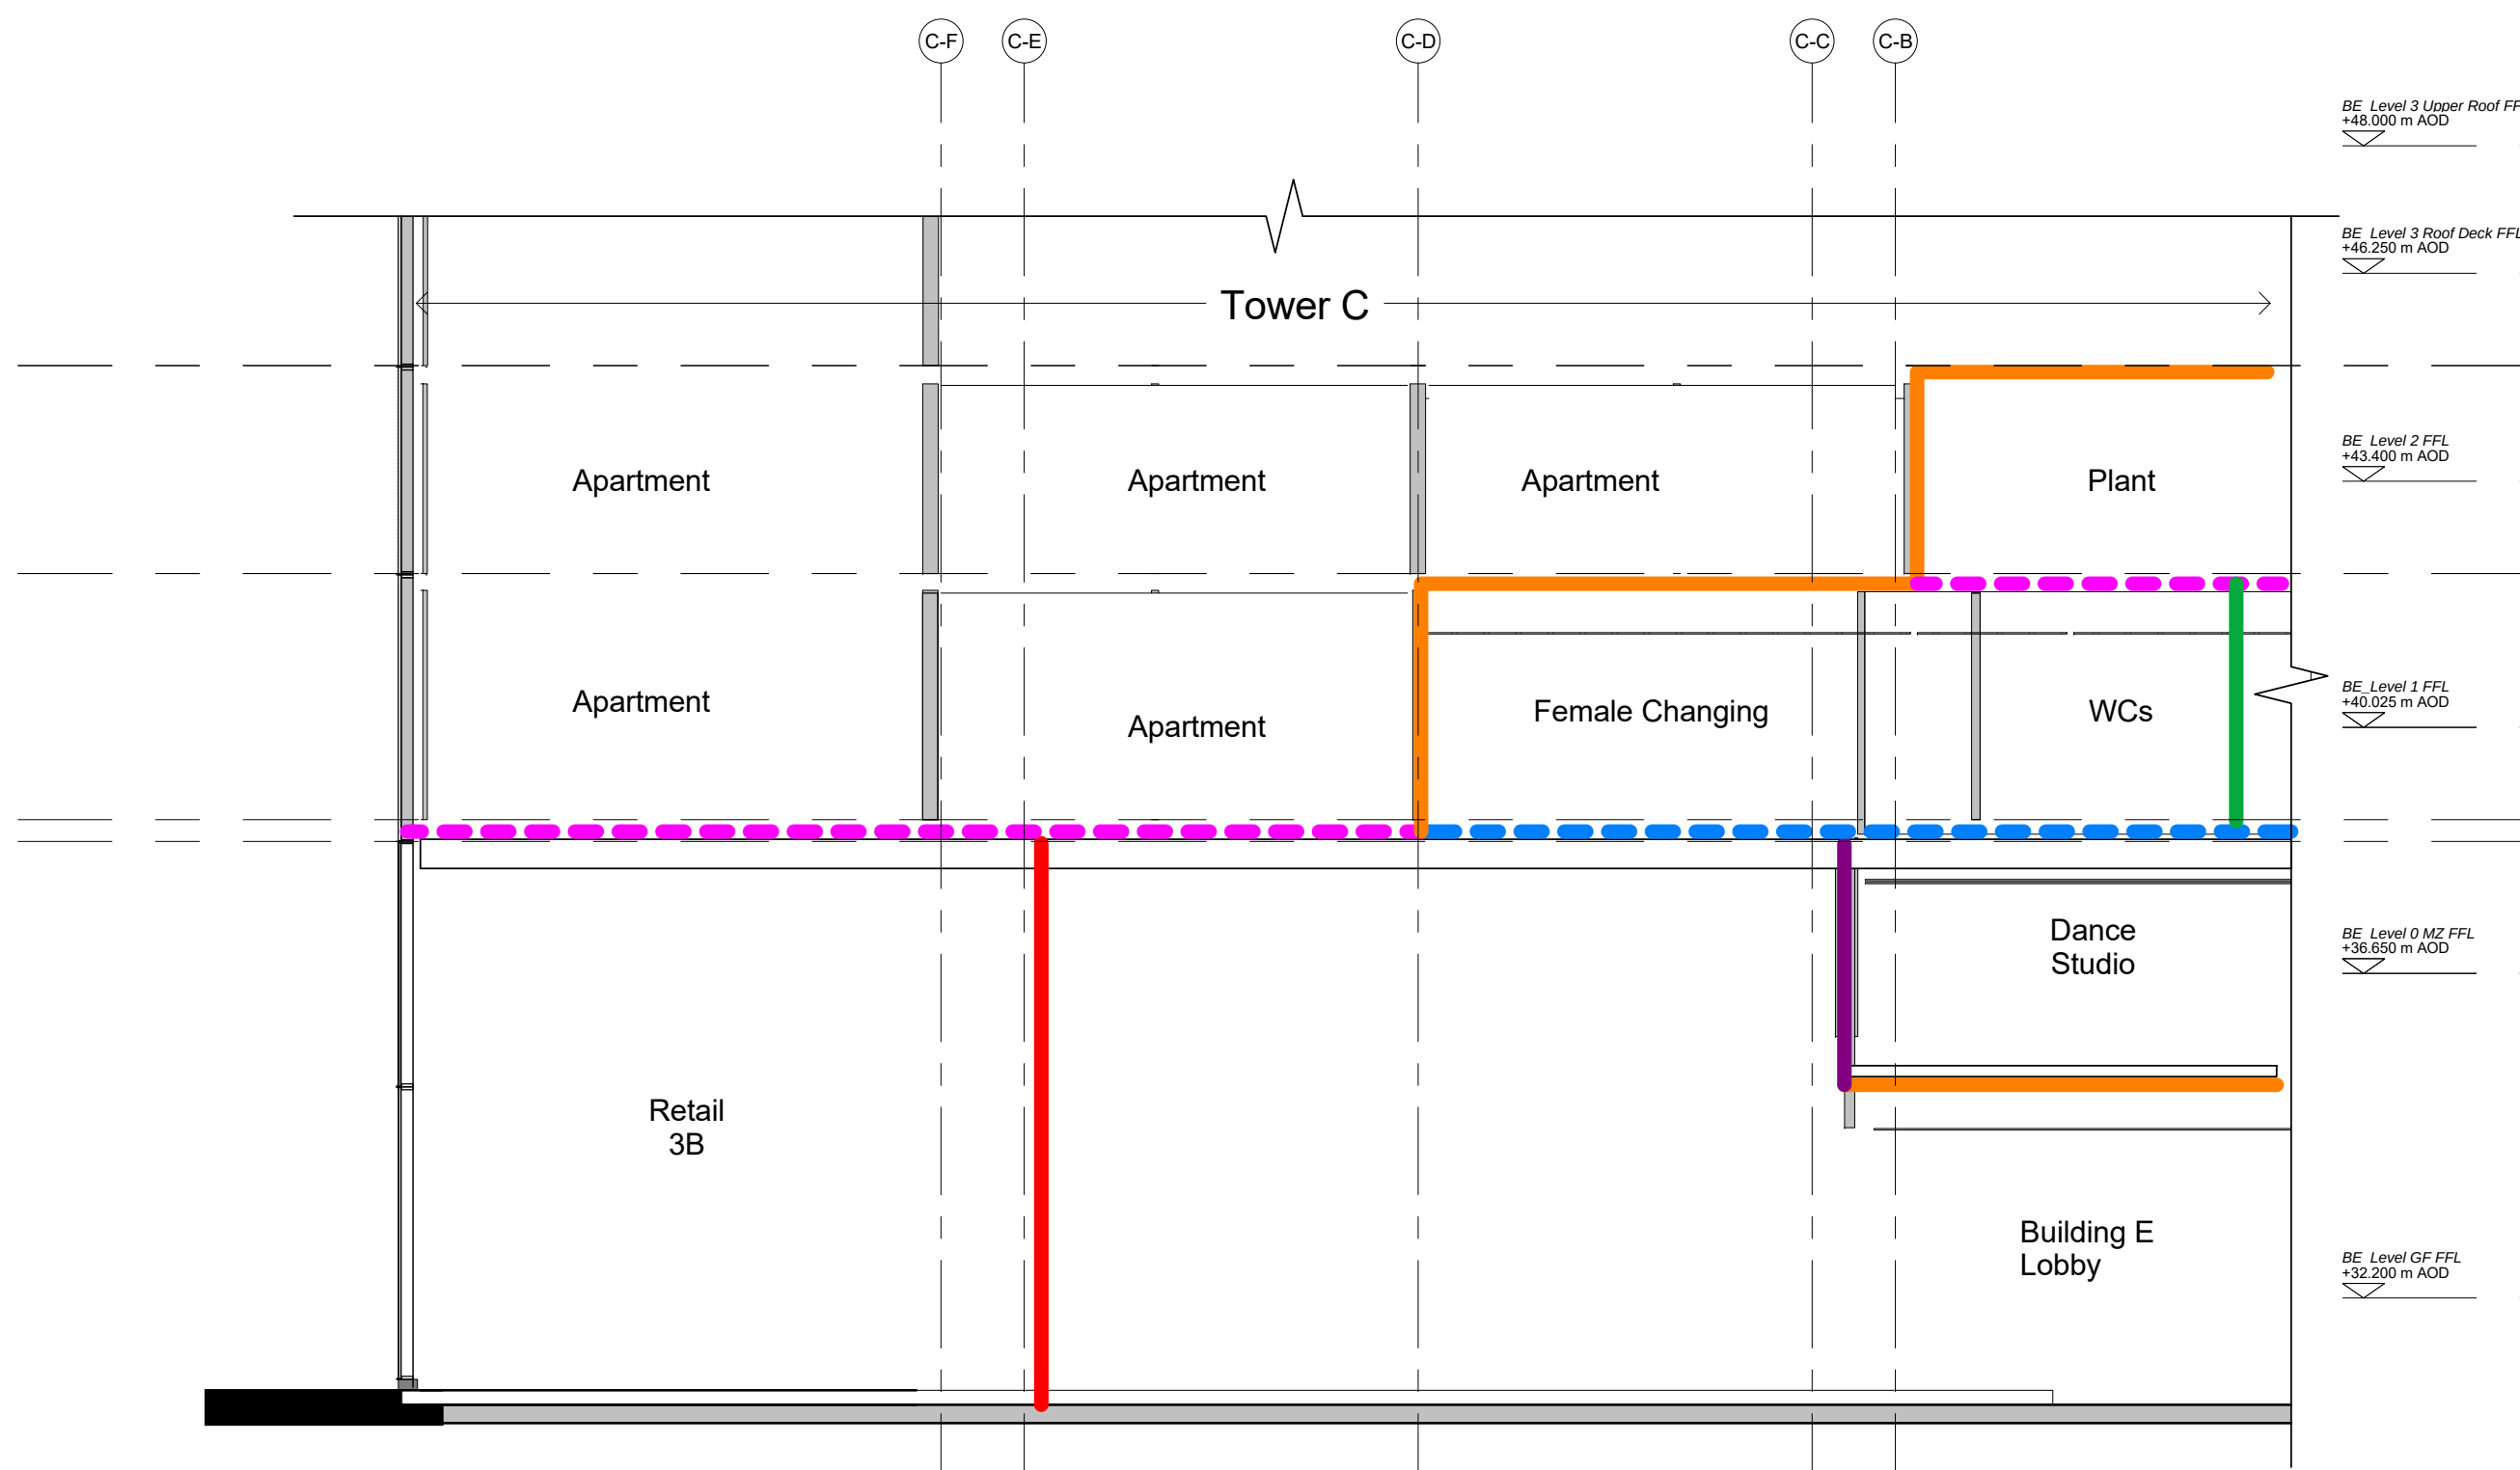

Section FF - Tower C Retail/Residential Lounge/Building E Lobby
1 : 100




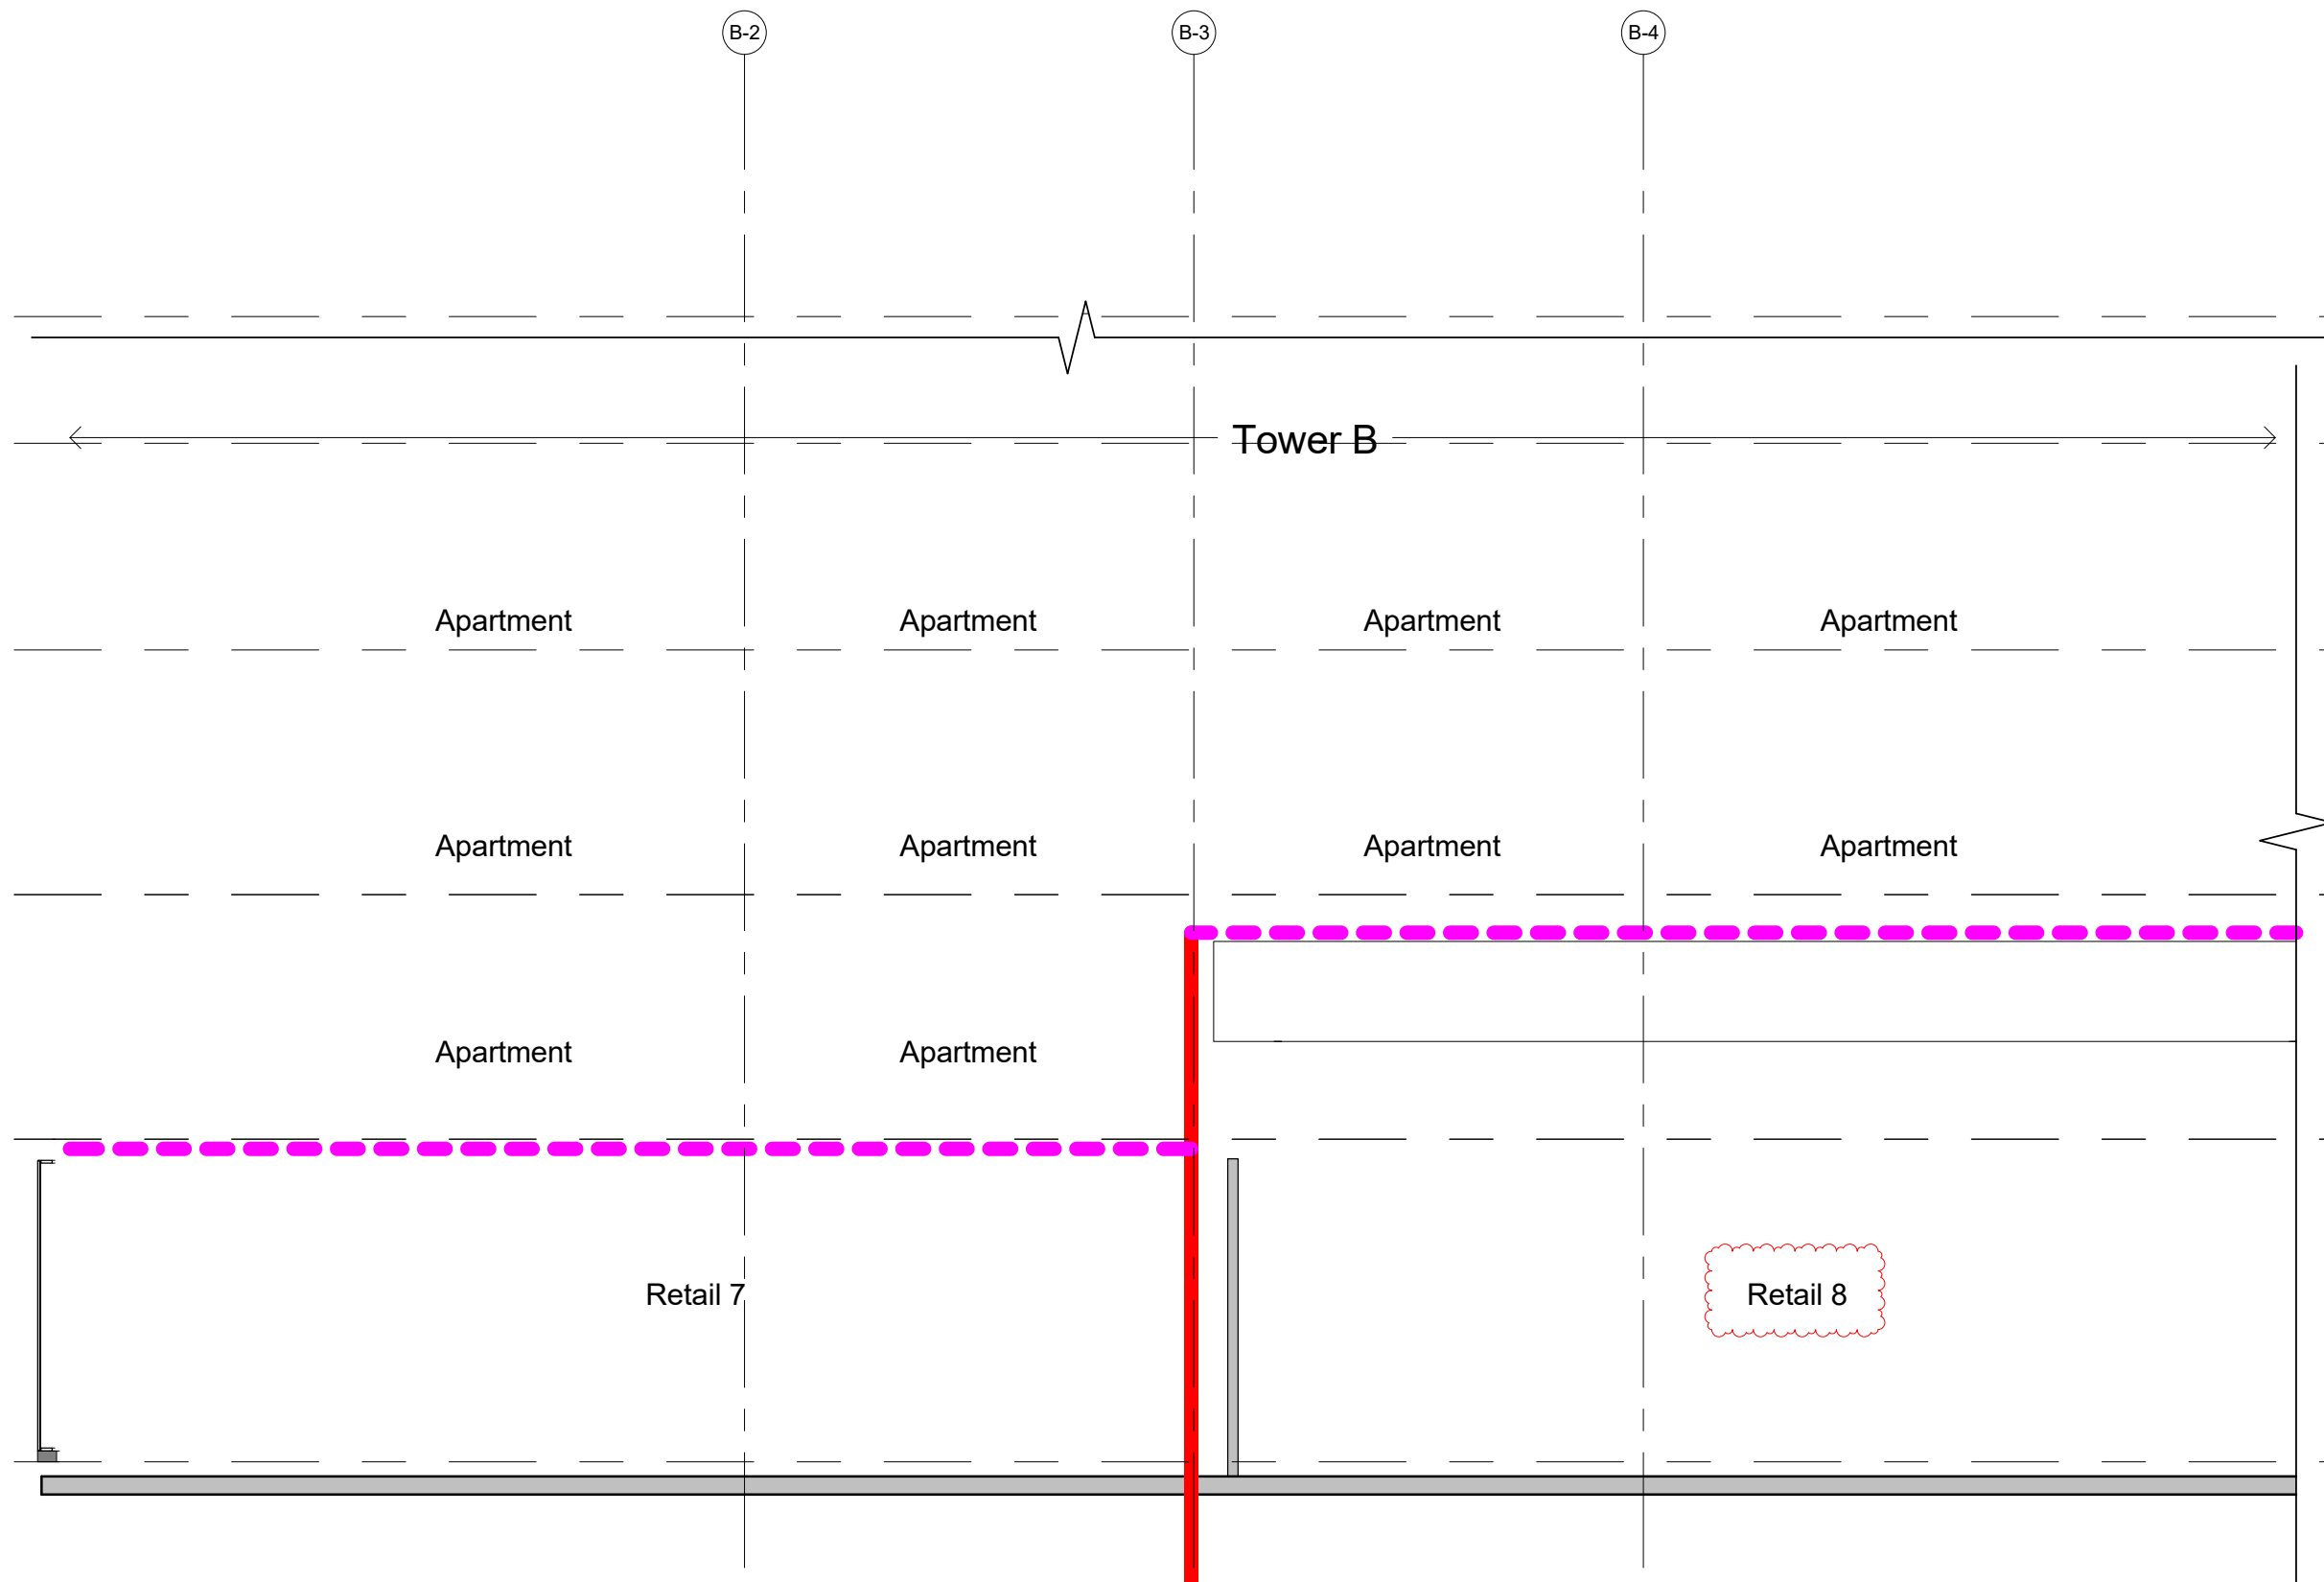


Section HH - Tower B Retail/Residential Lounge/Building E Lobby
1 : 100


NOTE:
DO NOT SCALE OFF DRAWING REFER TO INDICATED DIMENSIONS ONLY.
DRAWING TO BE READ IN CONJUNCTION WITH SHP SPECIFICATION.
INDICATIVE DETAILS TO ILLUSTRATE VISUAL INTENT ONLY. ALL TO CONTRACTORS DESIGN.
ALL DETAILS TO BE COORDINATED WITH ADJACENT TRADES AND SE AND M+E ENGINEER DETAILS.
THE CONTRACTOR IS RESPONSIBLE FOR MEETING THE SPECIFIED PERFORMANCE CRITERIA.

Acoustic Strategy Key

Weighted Sound Reduction Index (Rw)

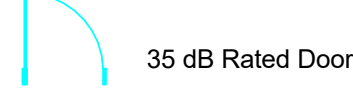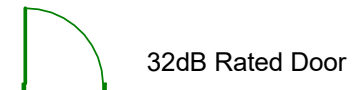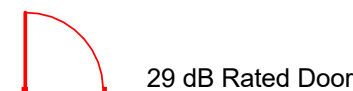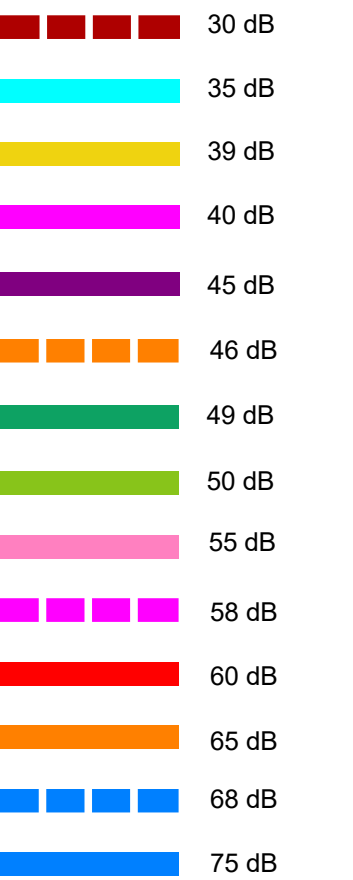

Note:
For Acoustic Requirements of Drylining to SVPs, Lift Shaft Walls, Cinema Concrete Columns, Refuse Chute wall, please refer to Acoustic Report.

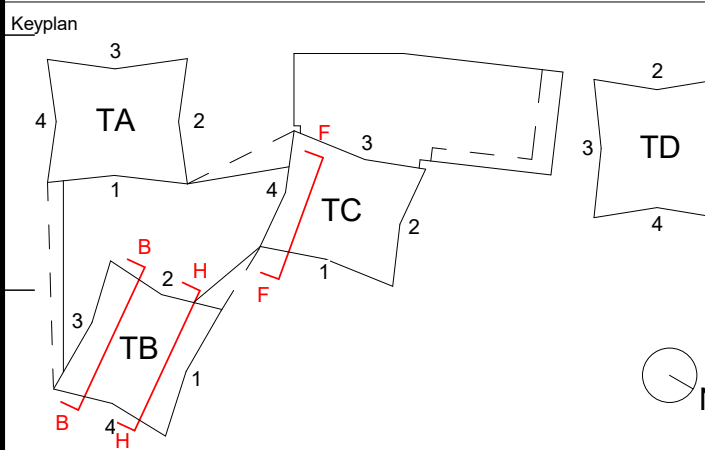

Project Title
Owen Street - Renaker ltd
Owen St., Manchester, UK

Drawing Title
Acoustic Strategy - Sections - Sheet 2

Status
Design Development

Job No	Scale	Date
7359	1:100 @ A1	07/09/17
Drawing No		Revision
7359-Z2-SHP-G300-SE-XX-202		D0

SimpsonHaugh
AND PARTNERS

MANCHESTER
Riverside, 4 Commercial St
Manchester M15 4RQ
+44 (0)161 835 2345
www.simpsonhaugh.com

LONDON
5-8 Roberts Place
London EC1R 6BB
+44 (0)20 7549 4000
mail@simpsonhaugh.com

This drawing is copyright
Do not scale off dimensions.
All dimensions to be checked on site by contractor.
Contractor to report any dimensional discrepancies,
errors or omissions prior to commencing on site.

NOTE:

Rev	Date	Description
P00	07.09.17	First Issue
D00	04.03.19	Section through Tower B Ground Floor & Mezzanine added
D01	15.10.19	Retail 8 added - RBL instruction 30.09.2019