

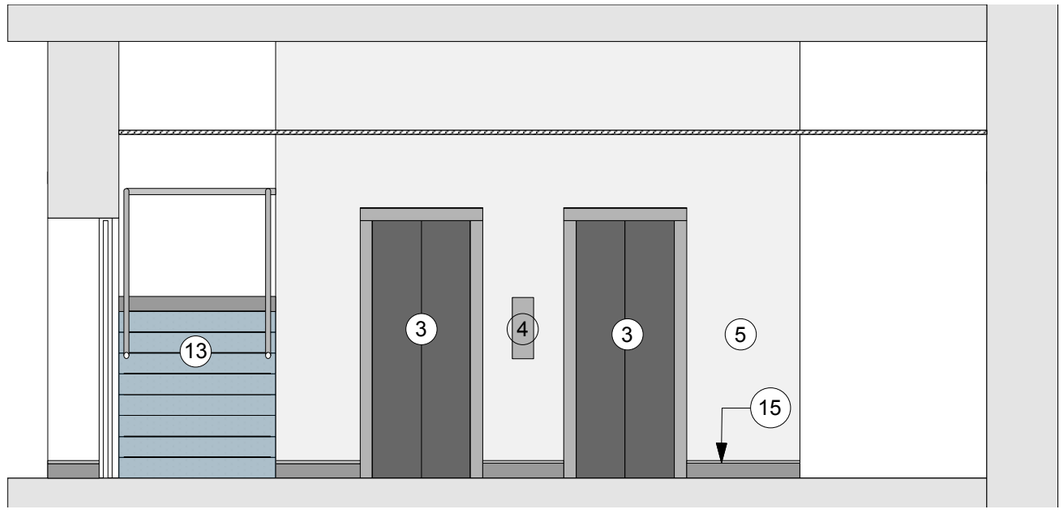


1 Typical corridor elevation A
Scale: 1:50

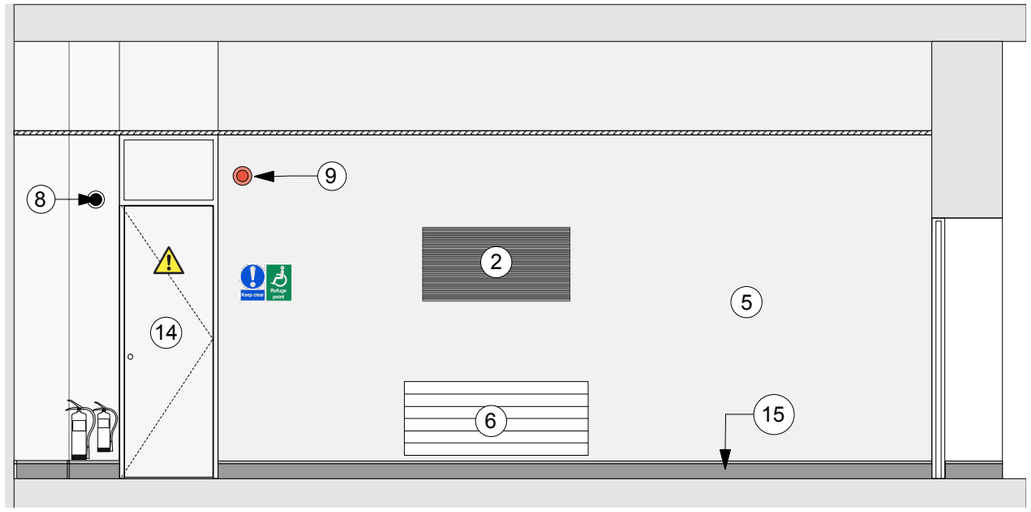


2 Typical corridor elevation B
Scale: 1:50

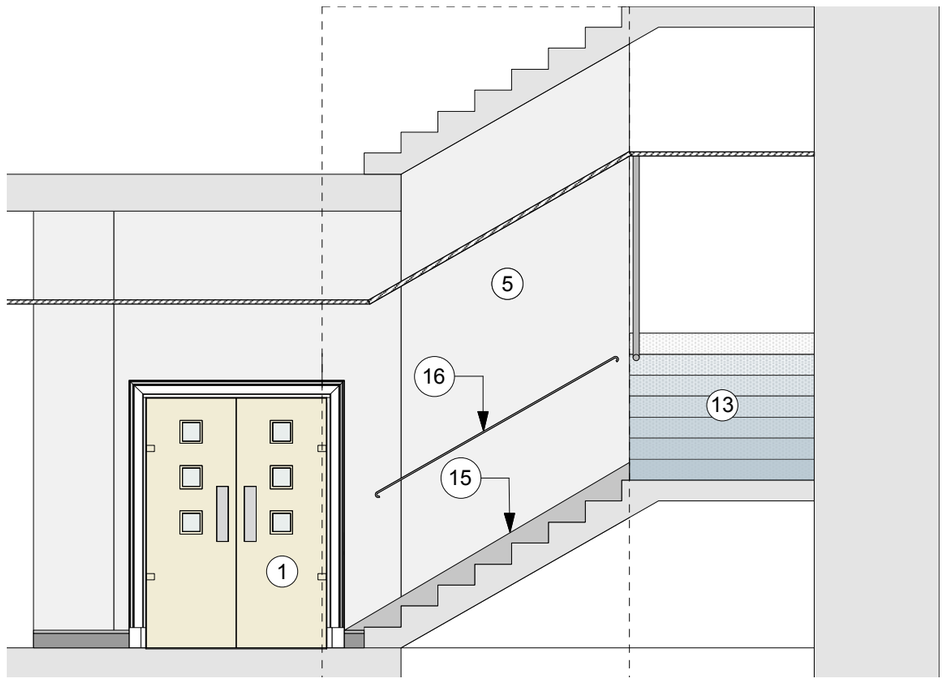


3 Typical corridor elevation C
Scale: 1:50

Key:

1. Fire doorset and architraves
2. Way finding signage board
3. Stainless steel lift doors
4. Lift call panel
5. Painted Wall
6. Radiator
7. Warning and Fire signage/equip
8. CCTV - surface mounted dome camera
9. Fire Alarm Sounder
10. Recessed modular fluorescent light fitting with louvre
11. Suspended mineral ceiling tiles system
12 Plasterboard ceiling
13. Carpet flooring
14. Riser Door
15. Painted skirting
16. Metal flat handrail

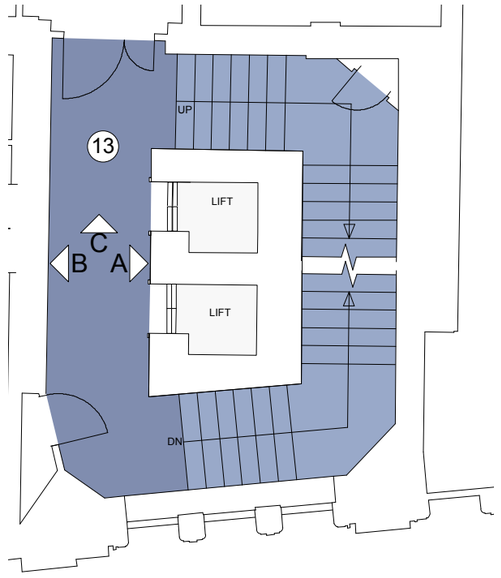

4 Lobby Lift Plan
Scale: 1:100

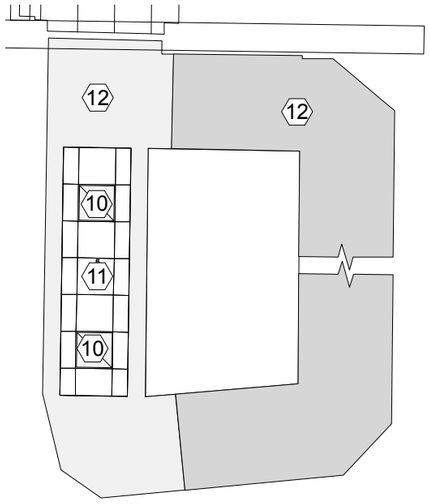

5 Lobby Lift RCP
Scale: 1:100

0 1 2 M

Revisions

P1 Issued for planning 01.07.19

Hutchison Kivotos Architects 2 Whites Grounds London SE1 3LA 020 7403 7323 email: info@hkarchitects.co.uk

PLANNING	Dwg. No. **316.PL.12**
Project: Manchester Royal Exchange, Southern Offices	Drawing title: Existing lift lobby elevations - typical
Client: BVK	Scale 1:50 @ A3 Rev P1
	Drawn by VL Date July 2019

Do not scale. All dimensions to be confirmed on site.
Information contained in this drawing is the sole copyright of Hutchison Kivotos Architects Ltd. and is not to be reproduced without permission.