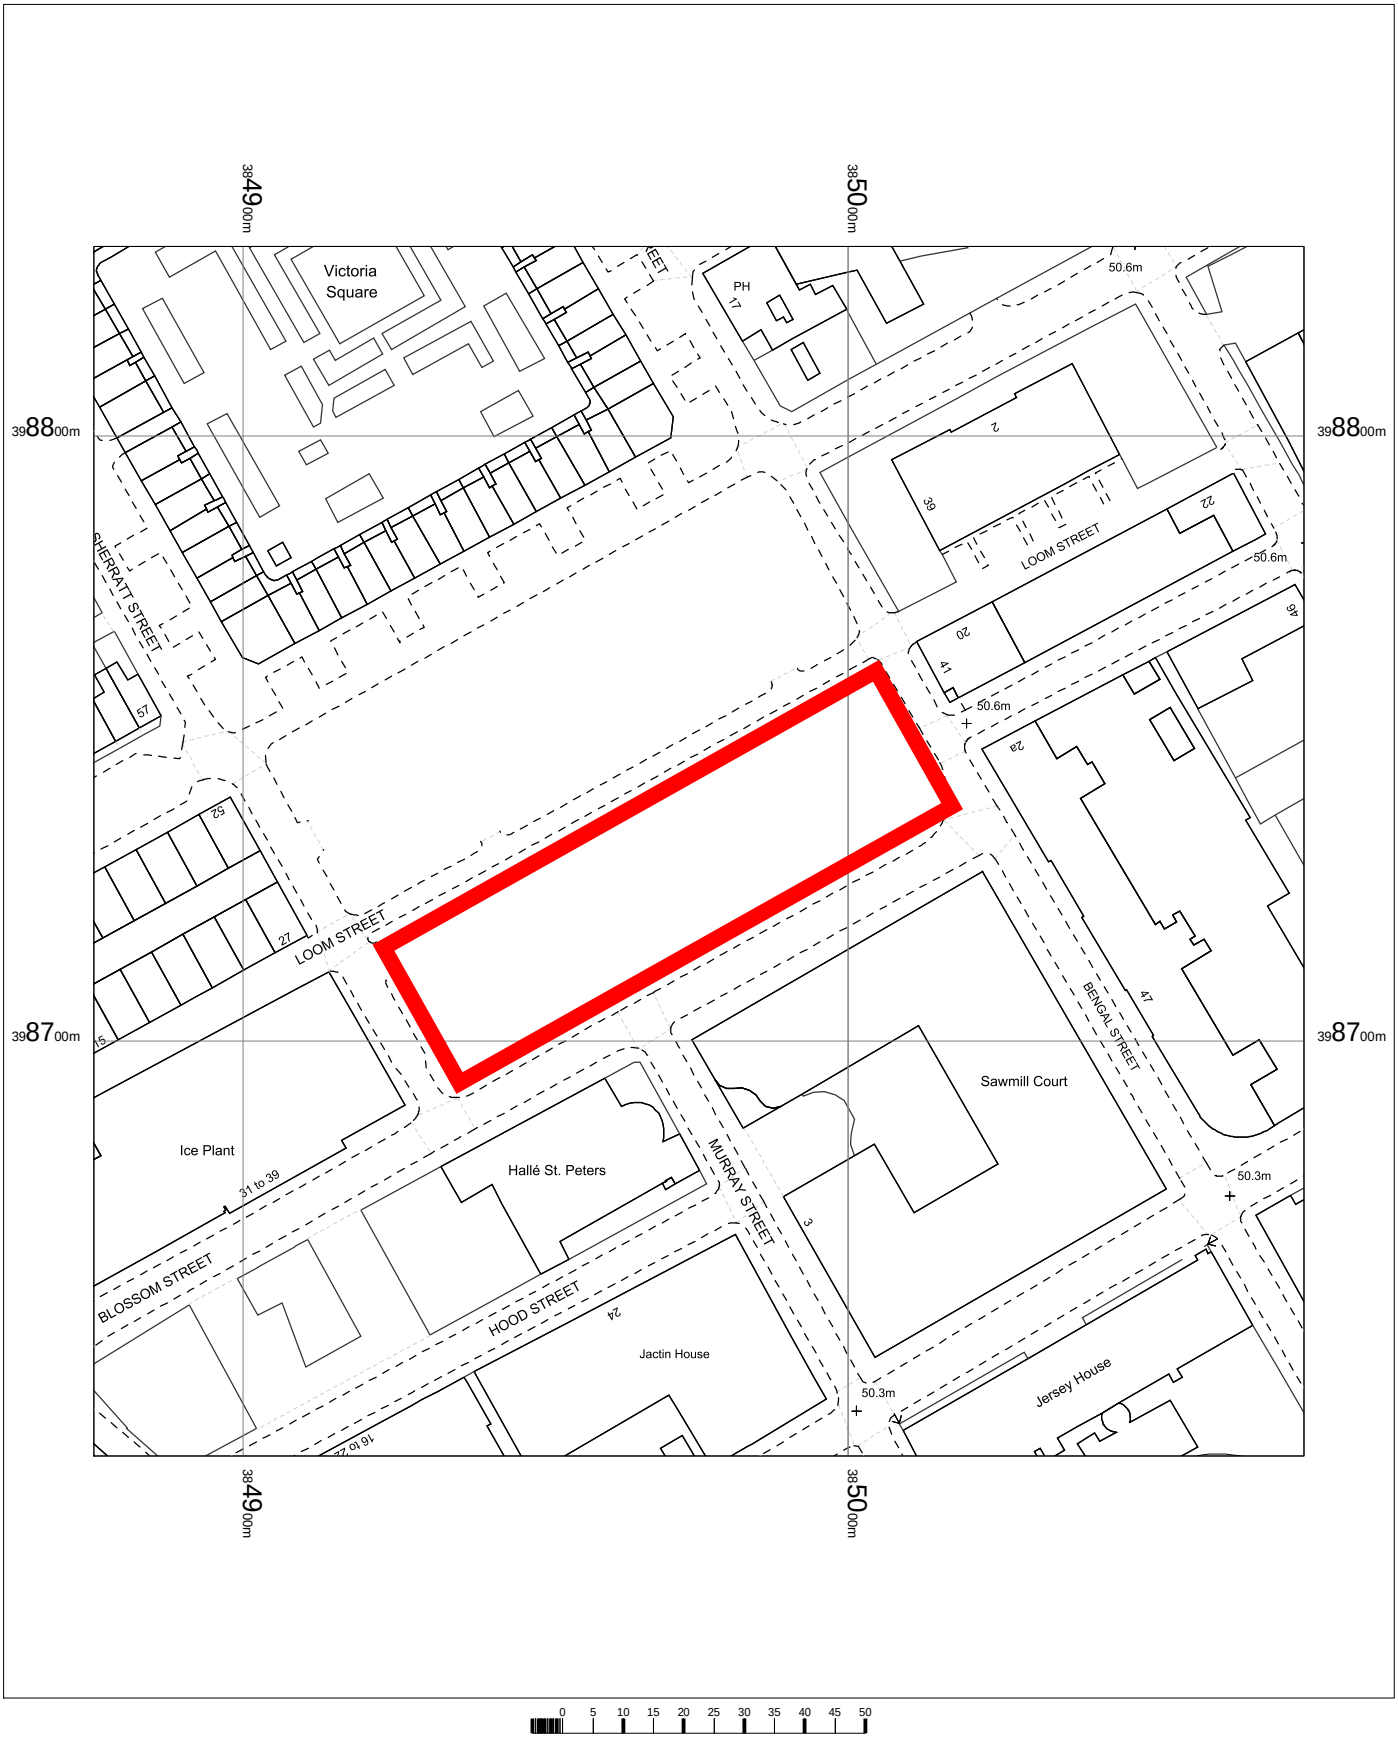


Co-op Ancoats, Blossom Street
45 Blossom Street
Smiths Yard
Manchester
M4 6AJ

OS MasterMap 1250/2500/10000 scale
Tuesday, November 13, 2018, ID: BW1-00756060
www.blackwellmapping.co.uk

1:1250 scale print at A4, Centre: 384975 E, 398731 N

©Crown Copyright Ordnance Survey. Licence no. 100041041

N

Data

BLACKWELL'S MAPPING SERVICES
PERSONAL & PROFESSIONAL MAPPING
www.blackwellmapping.co.uk
TEL: 0800 151 2612
maps@blackwell.co.uk