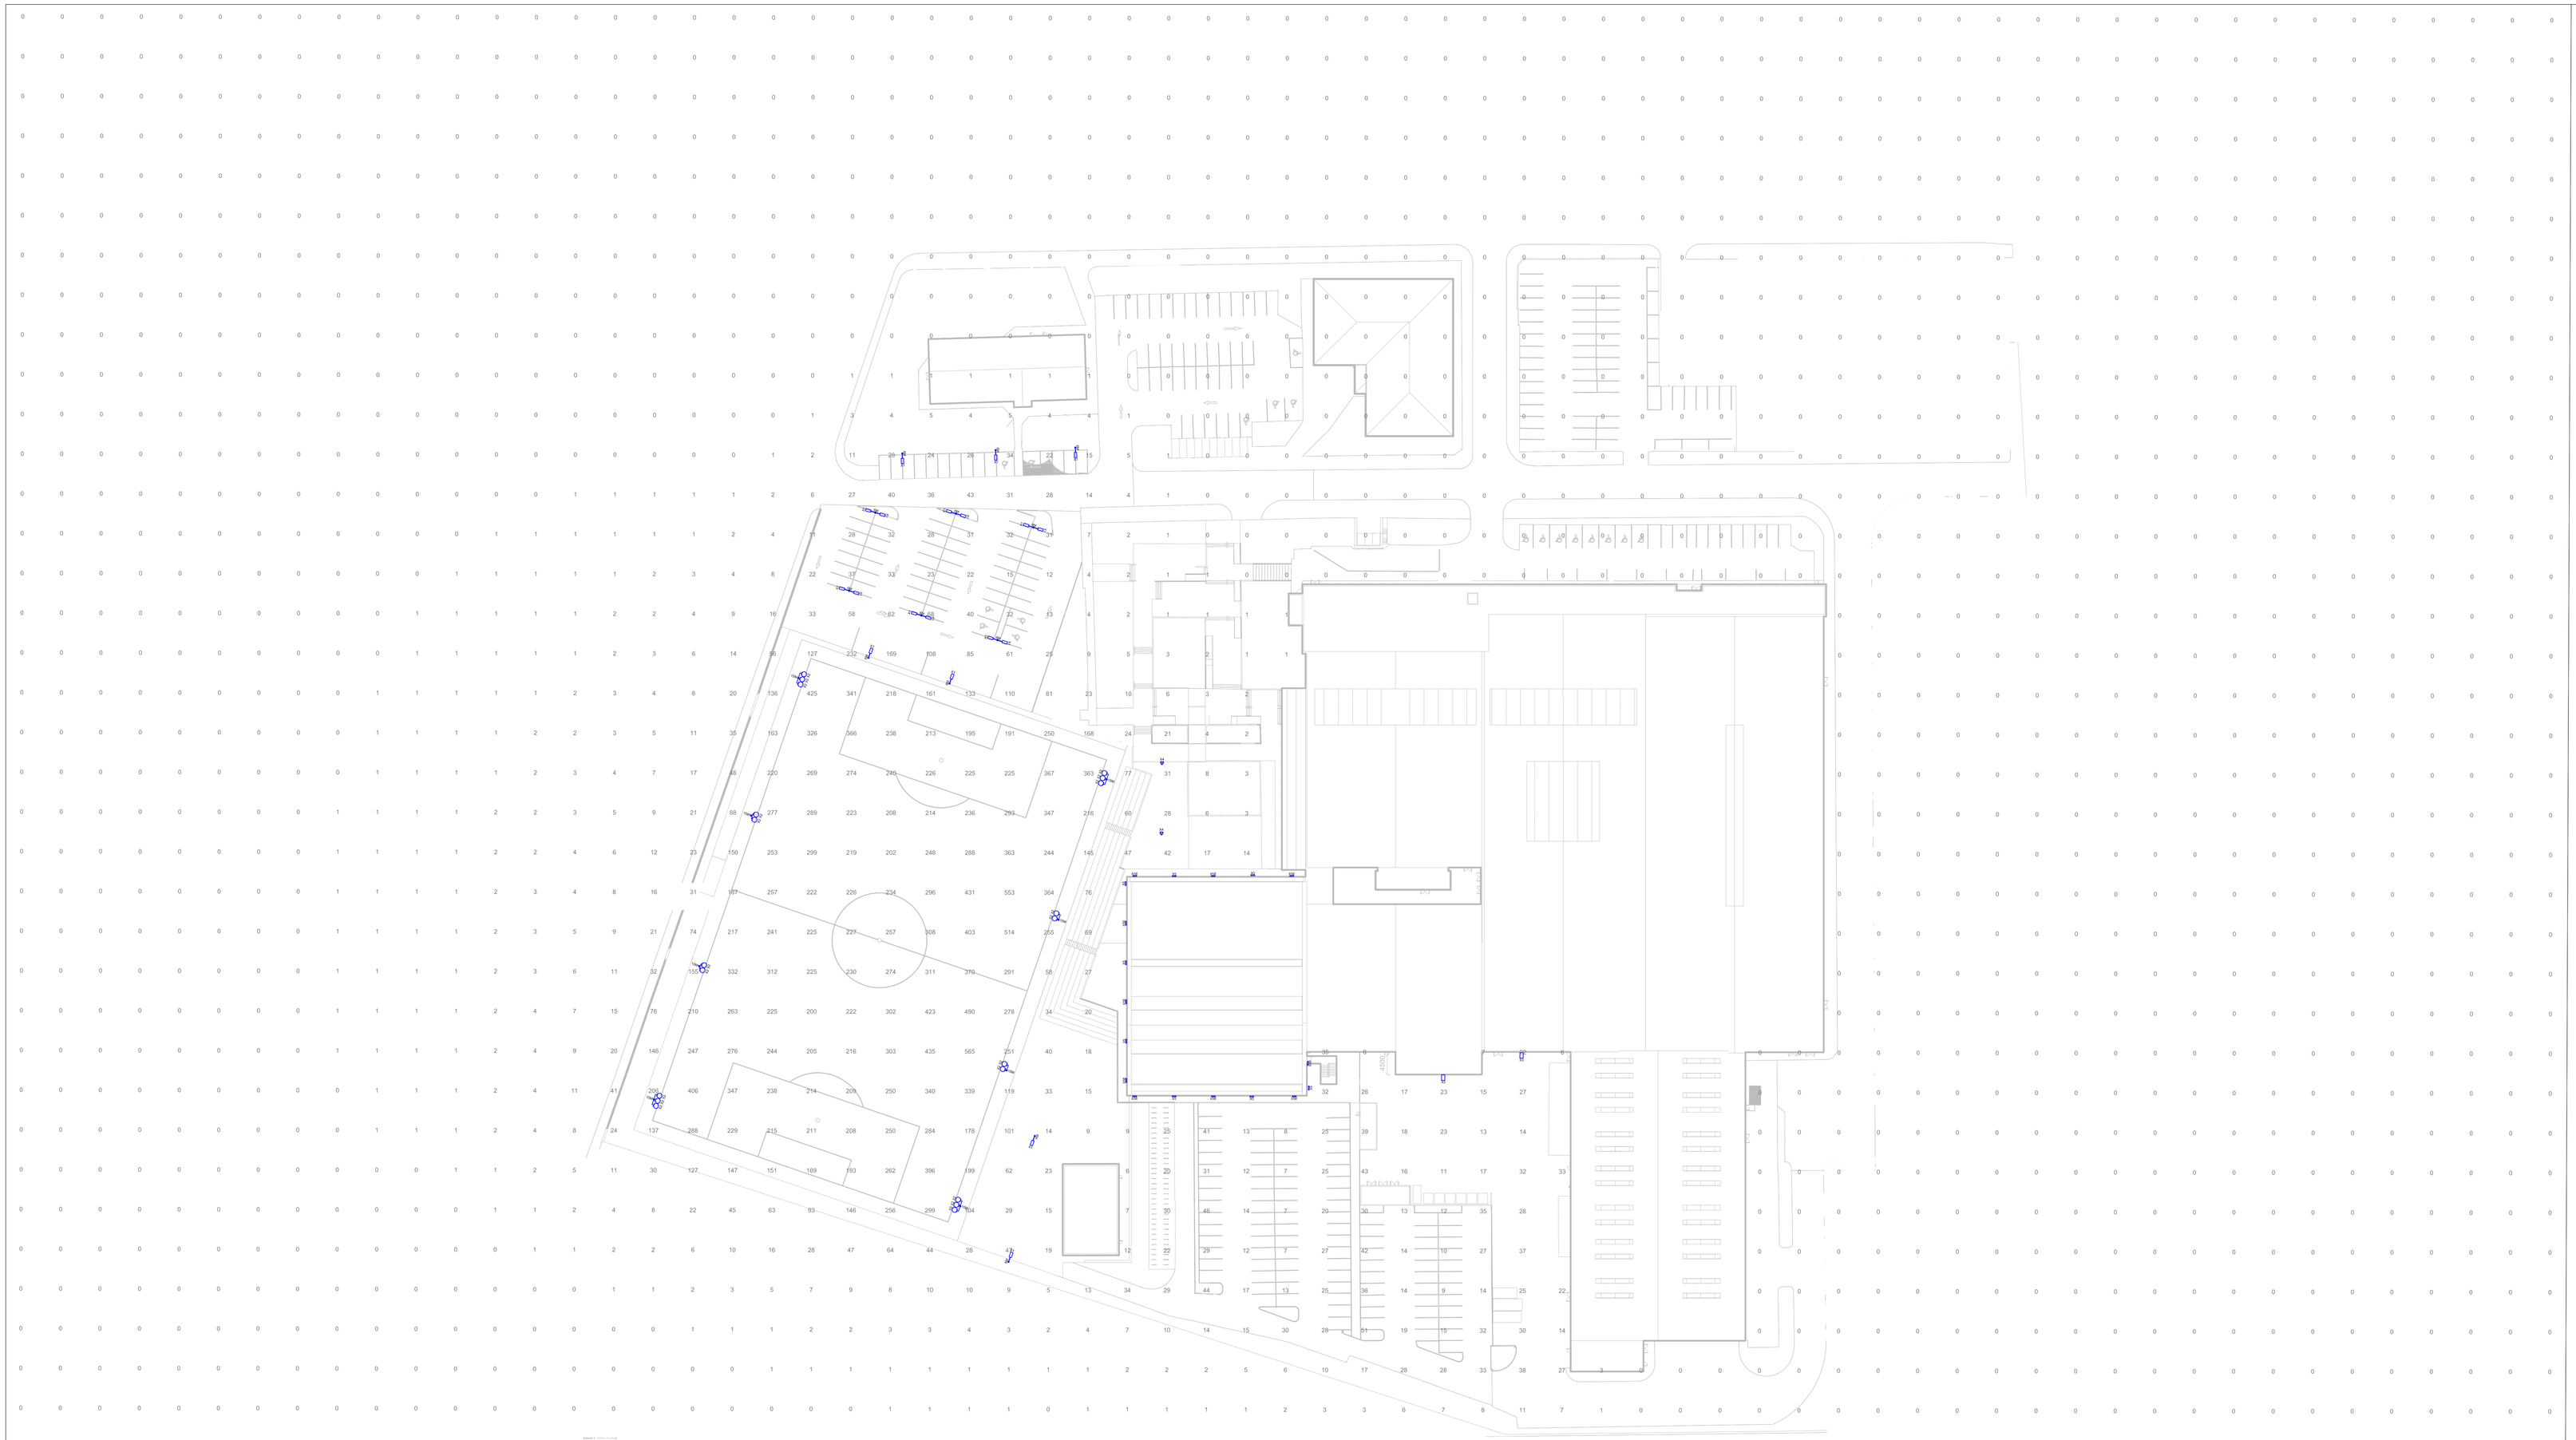

NOTE:
1) THE BOUNDARY WALL (APPROX. 3 METRES HIGH) HAS NOT BEEN CONSIDERED WITHIN THE LUX LEVEL CALCULATION.
2) DASHED LINE REPRESENTS 65 METRES FROM COLLEGE BOUNDARY SIDE TO CLOSET NETWORK RAIL TRACK.

BUILDING DESIGN PARTNERSHIP SHALL HAVE NO RESPONSIBILITY FOR ANY USE MADE OF THIS DOCUMENT OTHER THAN FOR THAT WHICH IT WAS PREPARED AND ISSUED.

ALL DIMENSIONS SHOULD BE CHECKED ON SITE.

DO NOT SCALE FROM THIS DRAWING

ANY DRAWING ERRORS OR DIVERGENCES SHOULD BE BROUGHT TO THE ATTENTION OF BUILDING DESIGN PARTNERSHIP AT THE ADDRESS SHOWN BELOW.

DRAWINGS SHALL BE READ IN CONJUNCTION WITH THE FOLLOWING BEFORE WORK COMMENCES:
- THE CDM DESIGN ISSUES REGISTER
- THE BDP RISK SERIES OF DRAWINGS
- THE PROJECT CDM RISK REGISTER.

NOTES

LUMINAIRE SCHEDULE

X1	69W 5725 LUMEN POST TOP LUMINAIRE WITH WIDE FLOOD DISTRIBUTION, IP65 RO5 DIE CAST ALUMINUM BODY.
X2	1.3 KW 120,000 LUMEN HIGH OUTPUT LED FLOODLIGHT FOR SPORTS APPLICATIONS, DIE CAST ALUMINUM BODY WITH COOLING FINS. REMOTE IP66 DRIVER.
X3	81W 8528 LUMEN WALL MOUNTED FLOODLIGHT WITH DIE CAST ALUMINUM BODY AND GRAPHITE GREY POWDER COATED FINISH.
X4	53W 4000 LUMEN POST TOP LANTERN WITH DIE CAST ALUMINUM BODY AND 360 DEGREE SYMMETRICAL DISTRIBUTION.
X5	14W 1000 LUMEN SURFACE MOUNTED IP65 LUMINAIRE WITH HOOD AND BLACK BODY.
6M	6M PLANTED ROOT COLUMN.
6M	6M PLANTED ROOT COLUMN, WITH THIN MOUNTING BRACKET.
ø15M	15M PLANTED ROOT COLUMN, WITH TRIPLE MOUNTING BRACKET.

P02	23/07/2019	3G PITCH COLUMN QUANTS UPDATED
P01	12/07/2019	ISSUED FOR PLANNING

The design illustrated upon this drawing has been coordinated with the following discipline models:
- DATE RECEIVED
- MODEL NAME

KEYPLAN

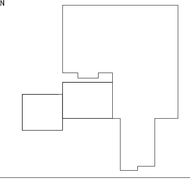

CLIENT

The Manchester College
be amazing

BDP.

11 Ducie Street
PO Box 85
Piccadilly Basin
Manchester
M60 3JA
United Kingdom

T +44 [0]161 828 2200
www.bdp.com

For Information

DRAWING TITLE

External Lighting for Planning Submission

ISSUE DATE	PROJECT STAGE	DISCIPLINE	SCALE @ A0
12/07/2019	Stage 3	Elec	1:500

DRAWING NUMBER	REVISION
OS-BDP-ZZ-XX-DR-YL-3201	P02