




Note:
Do Not Scale from this drawing.
Dimensions are to be checked on site.
If in doubt please ask.

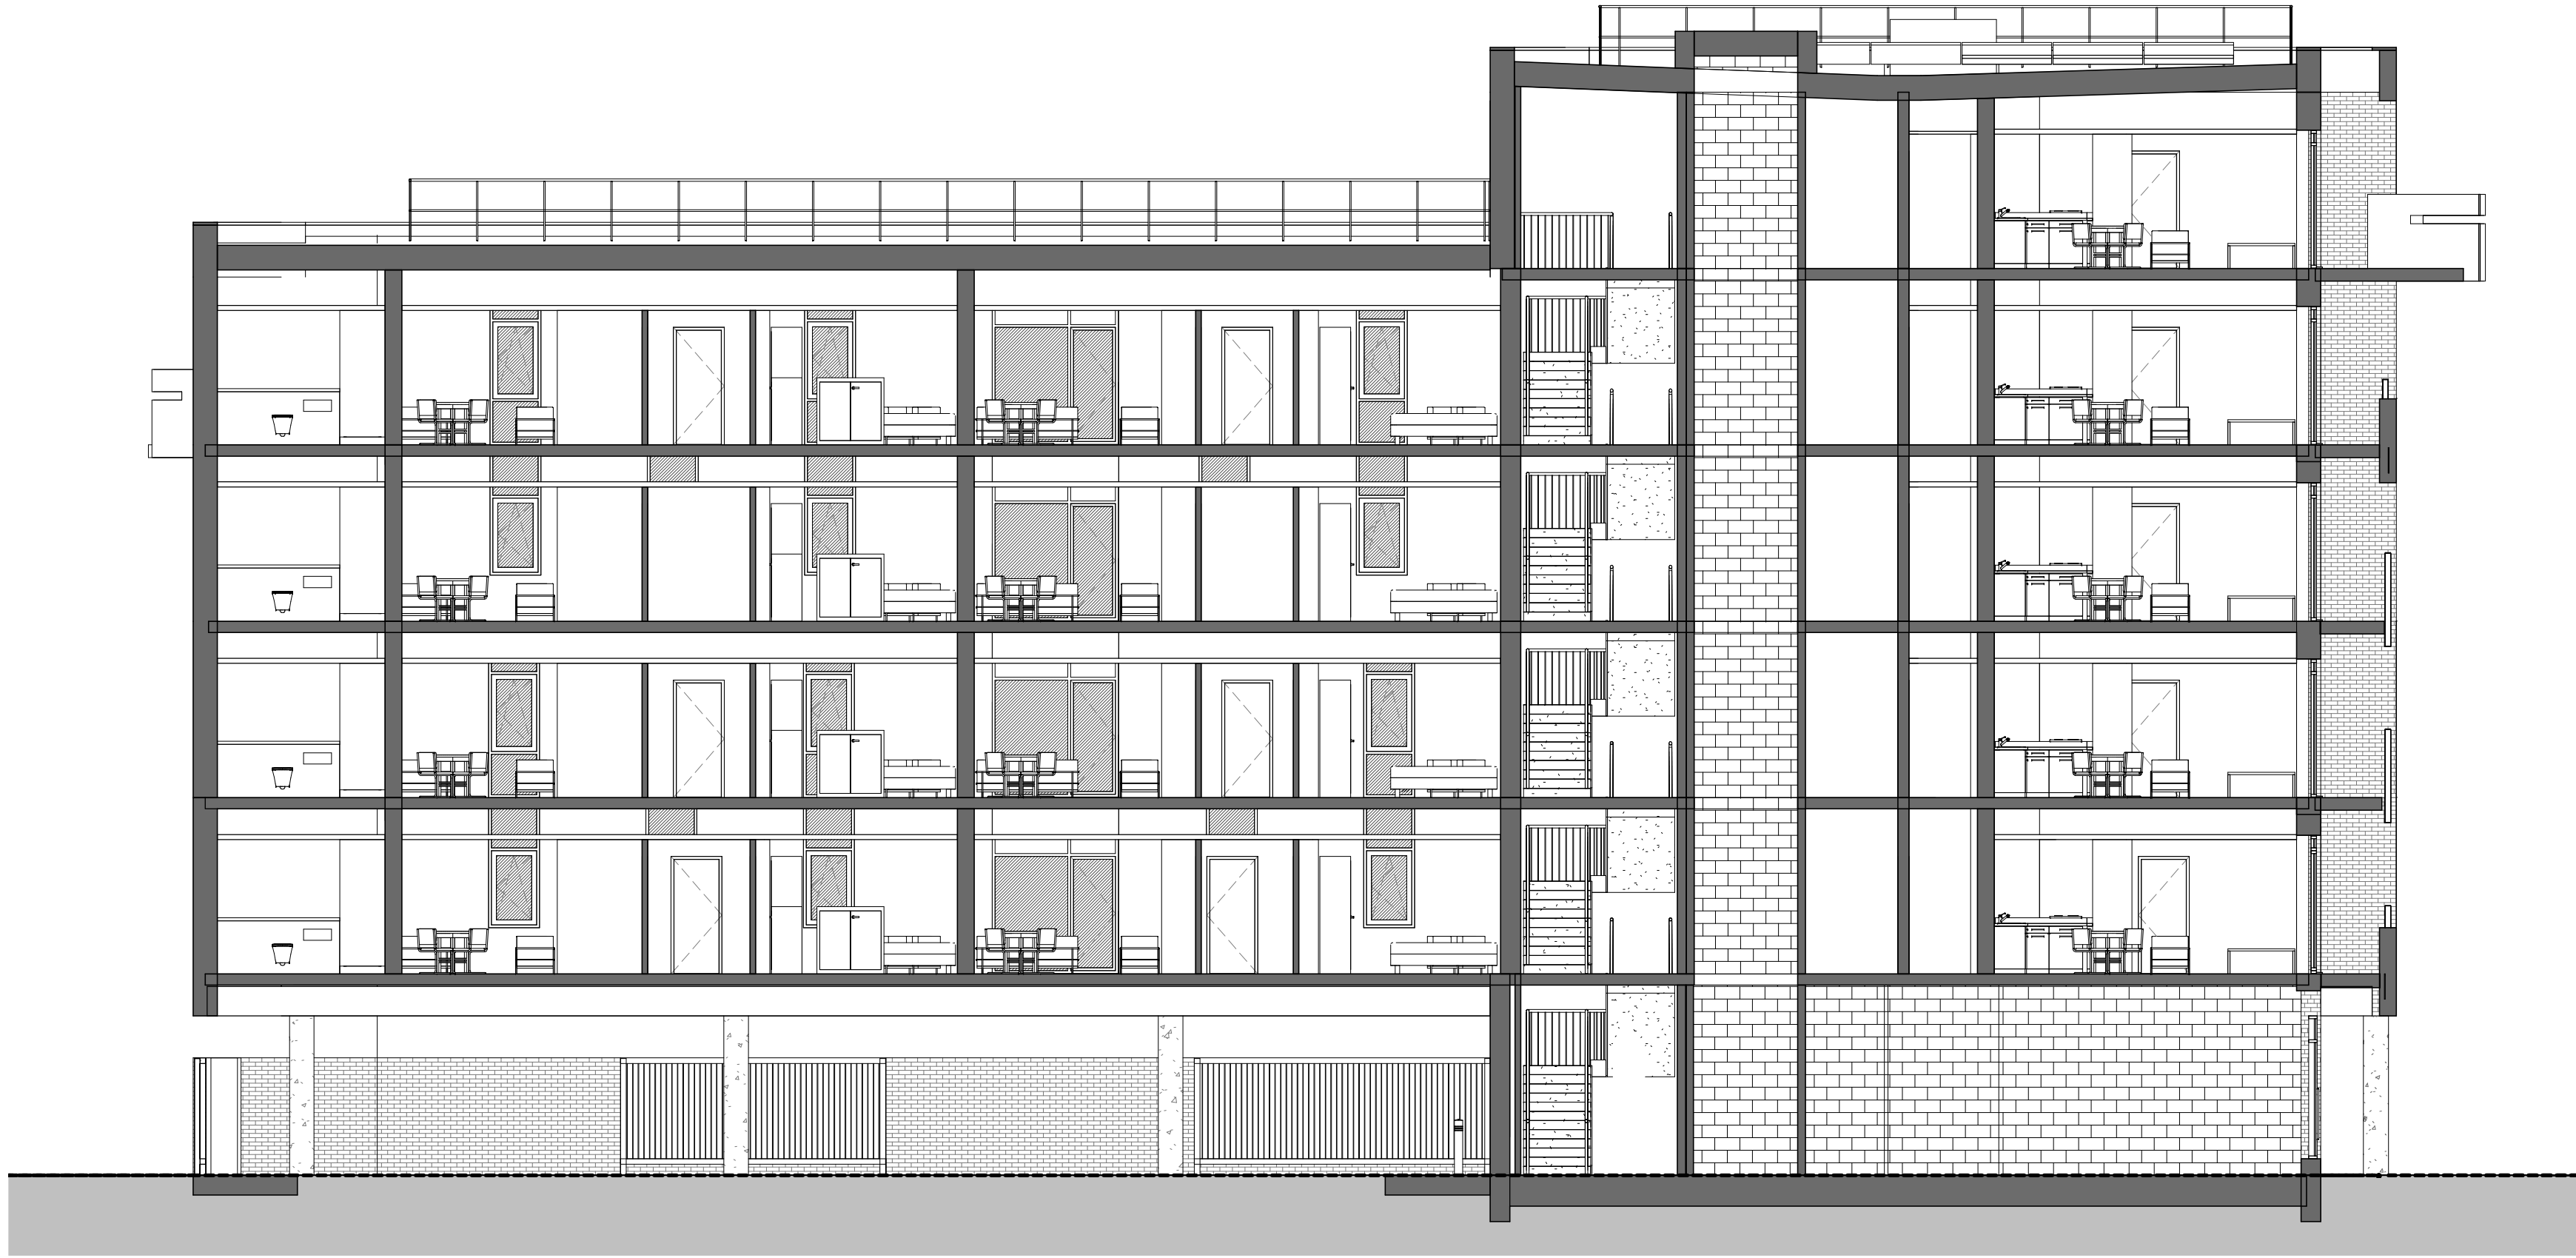

Sections Key
1 : 500

Building Section C-C
1 : 100



Building Section D-D
1 : 100

P2	18/11/19	DC	Planning Revision: South elevation balconies replaced with juliet balconies; Windows added to north and west elevations; East elevation fenestration revised to suit internal redesign; Planning Issue
P1	16/09/16	JR	Planning Issue
Rev	Date	Intis	Details

© The moral rights of the author are hereby asserted.
This drawing and design is the sole property of Buttress Ltd and must not be reproduced without permission.
Buttress Ltd is Registered in England and Wales: 5363573



Buttress

41 Bengal Street
Manchester
M4 6AF

T 0161 236 3303
E contact@buttress.net
W www.buttress.net

Project Title	Apartment Block A
Client	Rowlinson Construction Ltd
Location	Manchester

Drawing ref	Planning Section CC & DD
-------------	--------------------------

Date	21-Nov-19 5:55:11 PM	Scale	As indicated
Checker	Checker	Orig Paper Size	A1

Job No:	8134	Status	
---------	------	--------	--

Project:	Origin:	Zone:	Level:	Type:	Disc:	Number:	Rev:
----------	---------	-------	--------	-------	-------	---------	------

8134-(06) 721- P2