

adjoining owners to be informed under the provisions of the Party Wall Act.
All sizes & dimensions to be checked & confirmed by contractor
extension & work to be kept clear of boundaries & adjacent land

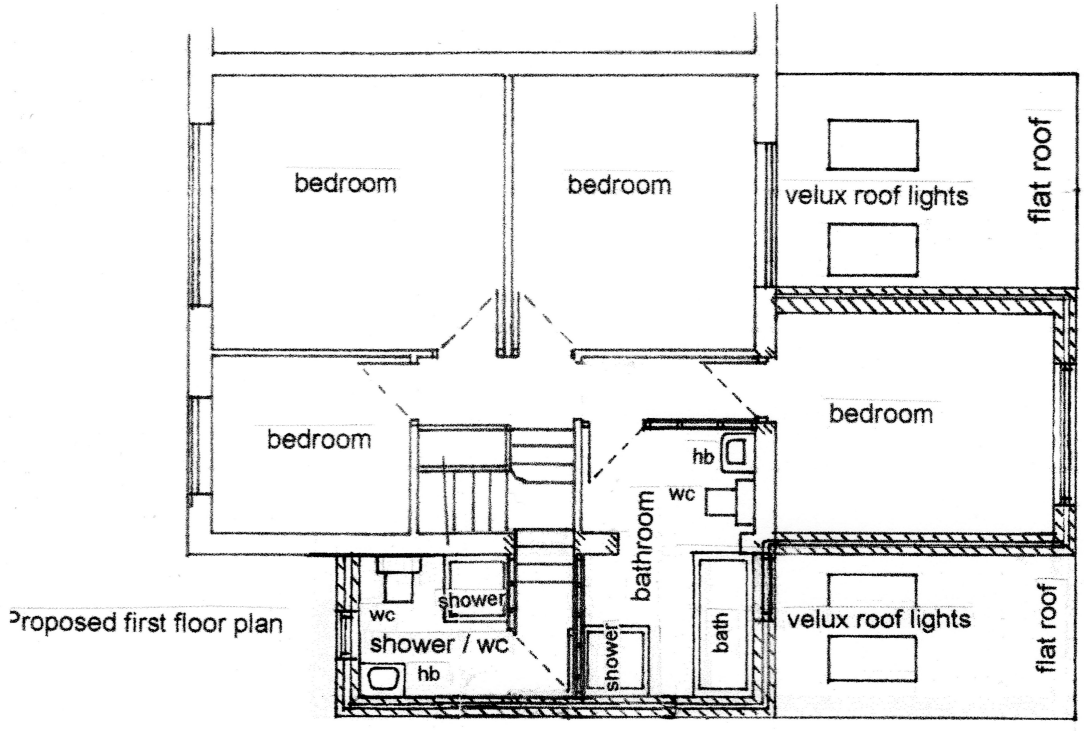

Proposed first floor plan

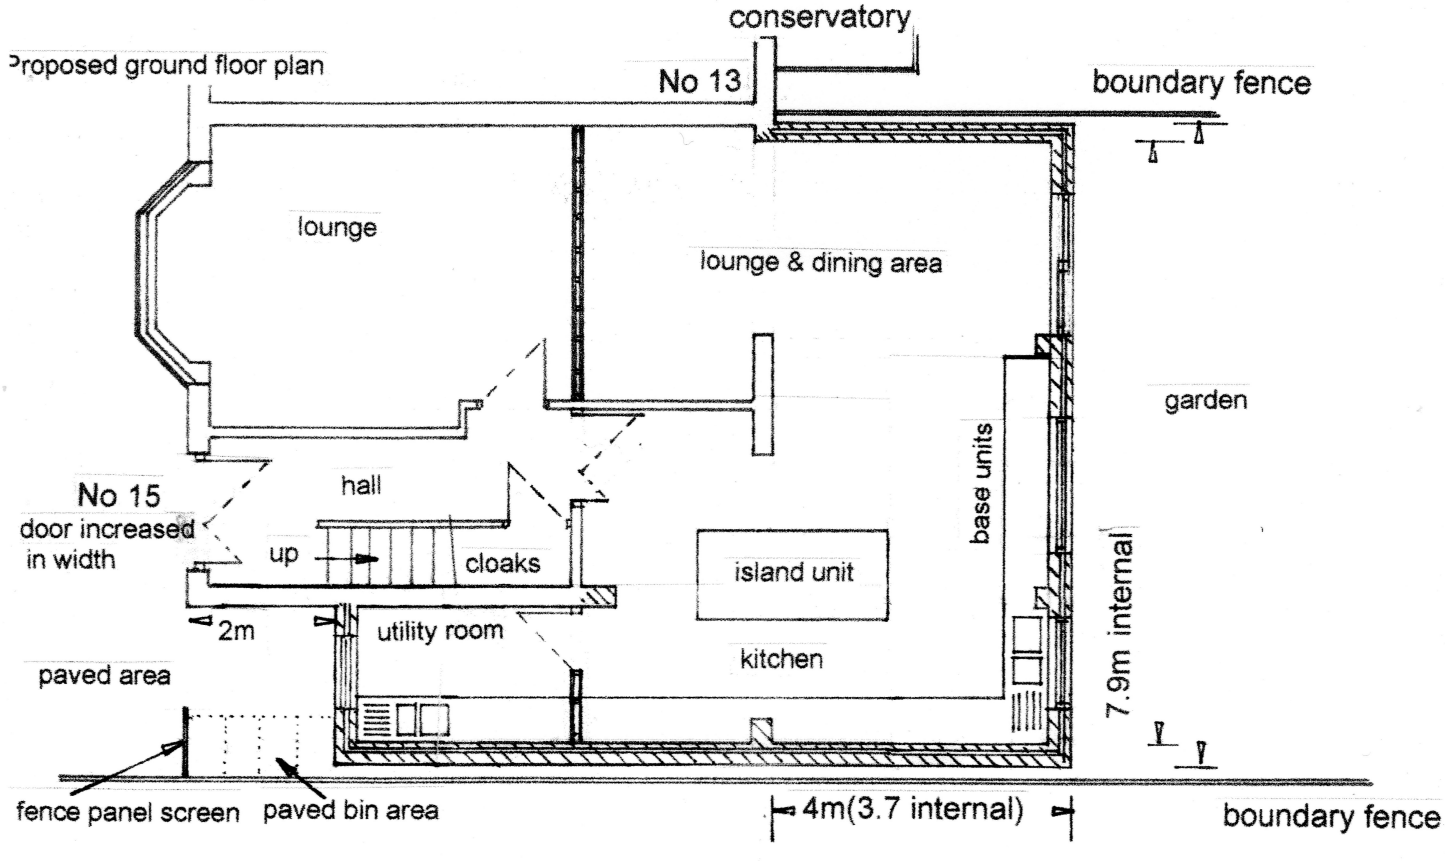

Proposed ground floor plan

15 Brookthorpe Avenue, Burnage, Manchester M19 1AD.
Two Storey Rear & Side Extension. (part single storey).
Proposed Ground & First Floor Layout Plans. gable window deleted 010819
Scale 1:100 at A4 **Drawing No 2 C** 0719 planning