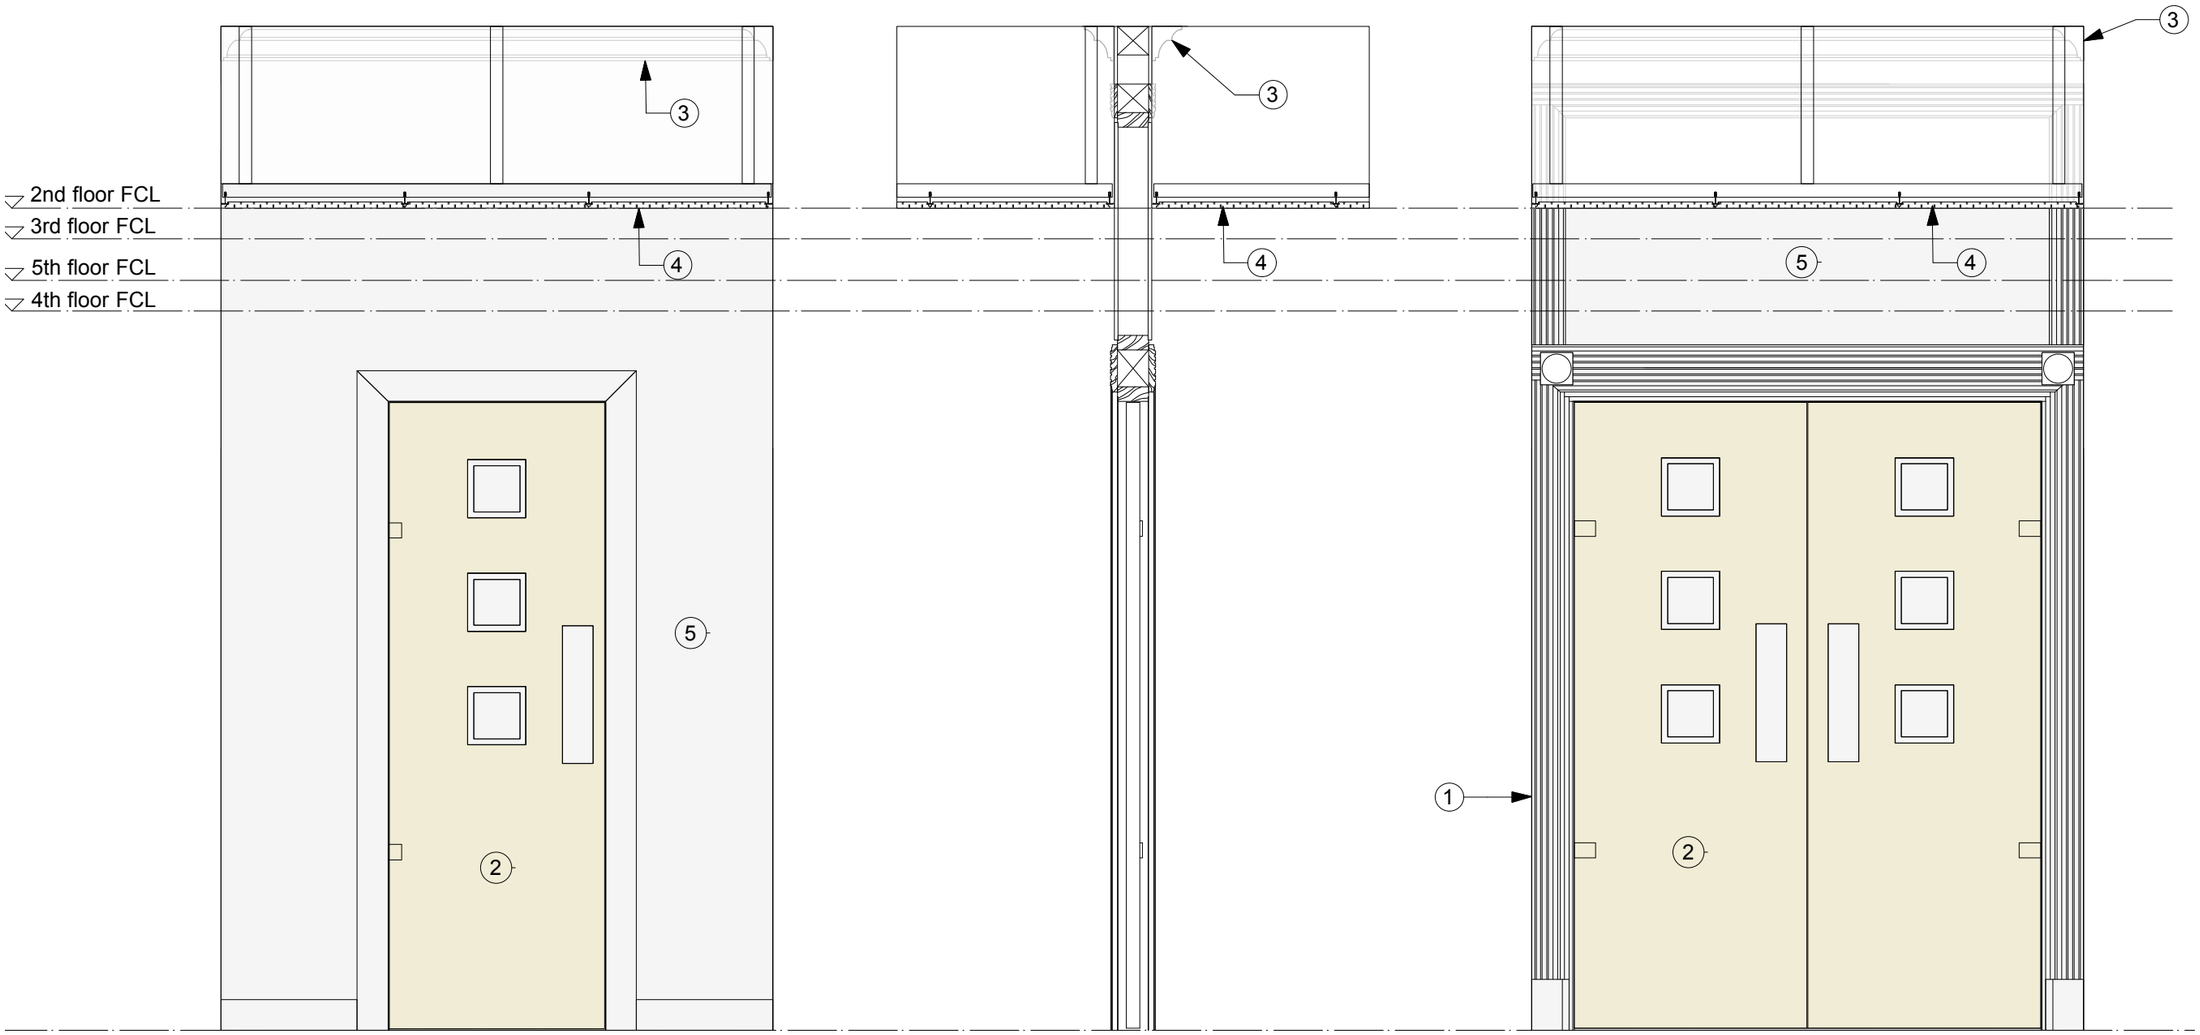


1 Typical fire door set (single)
1:20

2 Typical fire door section
1:20

3 Typical fire door set (double)
Scale: 1:20

Key

1. Painted door frames and architraves
2. Fire Doorset with 20mins integrity
3. Cornice
4. Suspended ceiling system with mineral ceiling tiles
5. Painted wall

Hutchison Kivotos Architects 2 Whites Grounds London SE1 3LA 020 7403 7323 email: info@hkarchitects.co.uk

Revisions

P1 Issued for planning 01.07.19

PLANNING	Dwg. No. **316.PL.13**
Project Manchester Royal Exchange, Southern Offices	**Drawing title** Existing Fire Doors - typical
Client BVK	**Scale** 1:20 @ A3 **Rev** P1
	Drawn by VL **Date** July 2019

Do not scale. All dimensions to be confirmed on site.
Information contained in this drawing is the sole copyright of Hutchison Kivotos Architects Ltd. and is not to be reproduced without permission.