
MANCHESTER
CITY COUNCIL

Author: Street Naming and Numbering Officer.
Email: address.management@manchester.gov.uk

9B Queenhill Road
SNN Ref. 4402
Dated: 06 March 2019

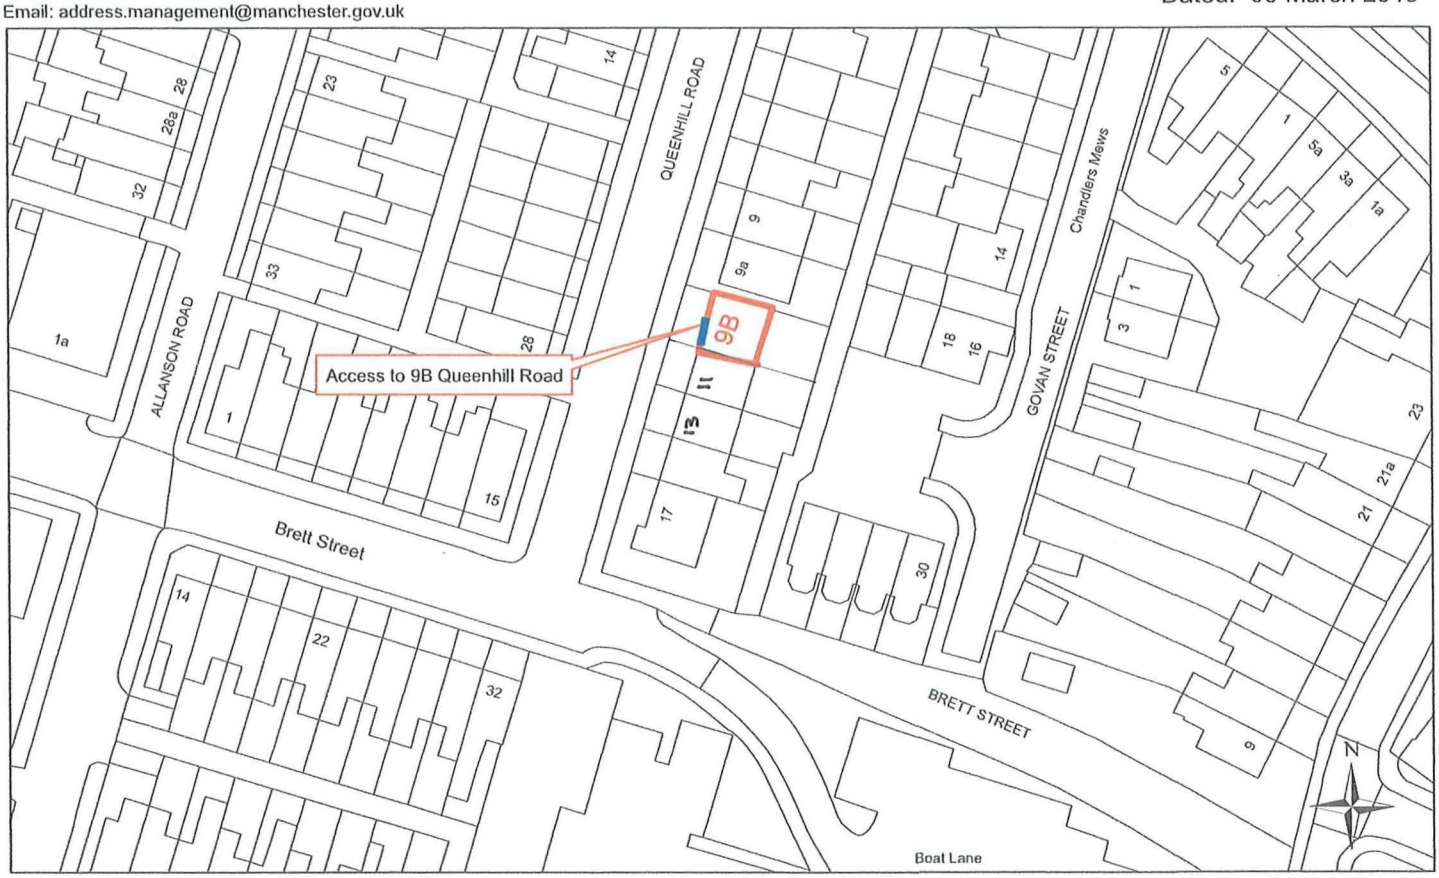

© Crown copyright and database rights 2019. Ordnance Survey 100019568.

0 10 20 40 Meters

PLANNING AND
BUILDING CONTROL
24 SEP 2019