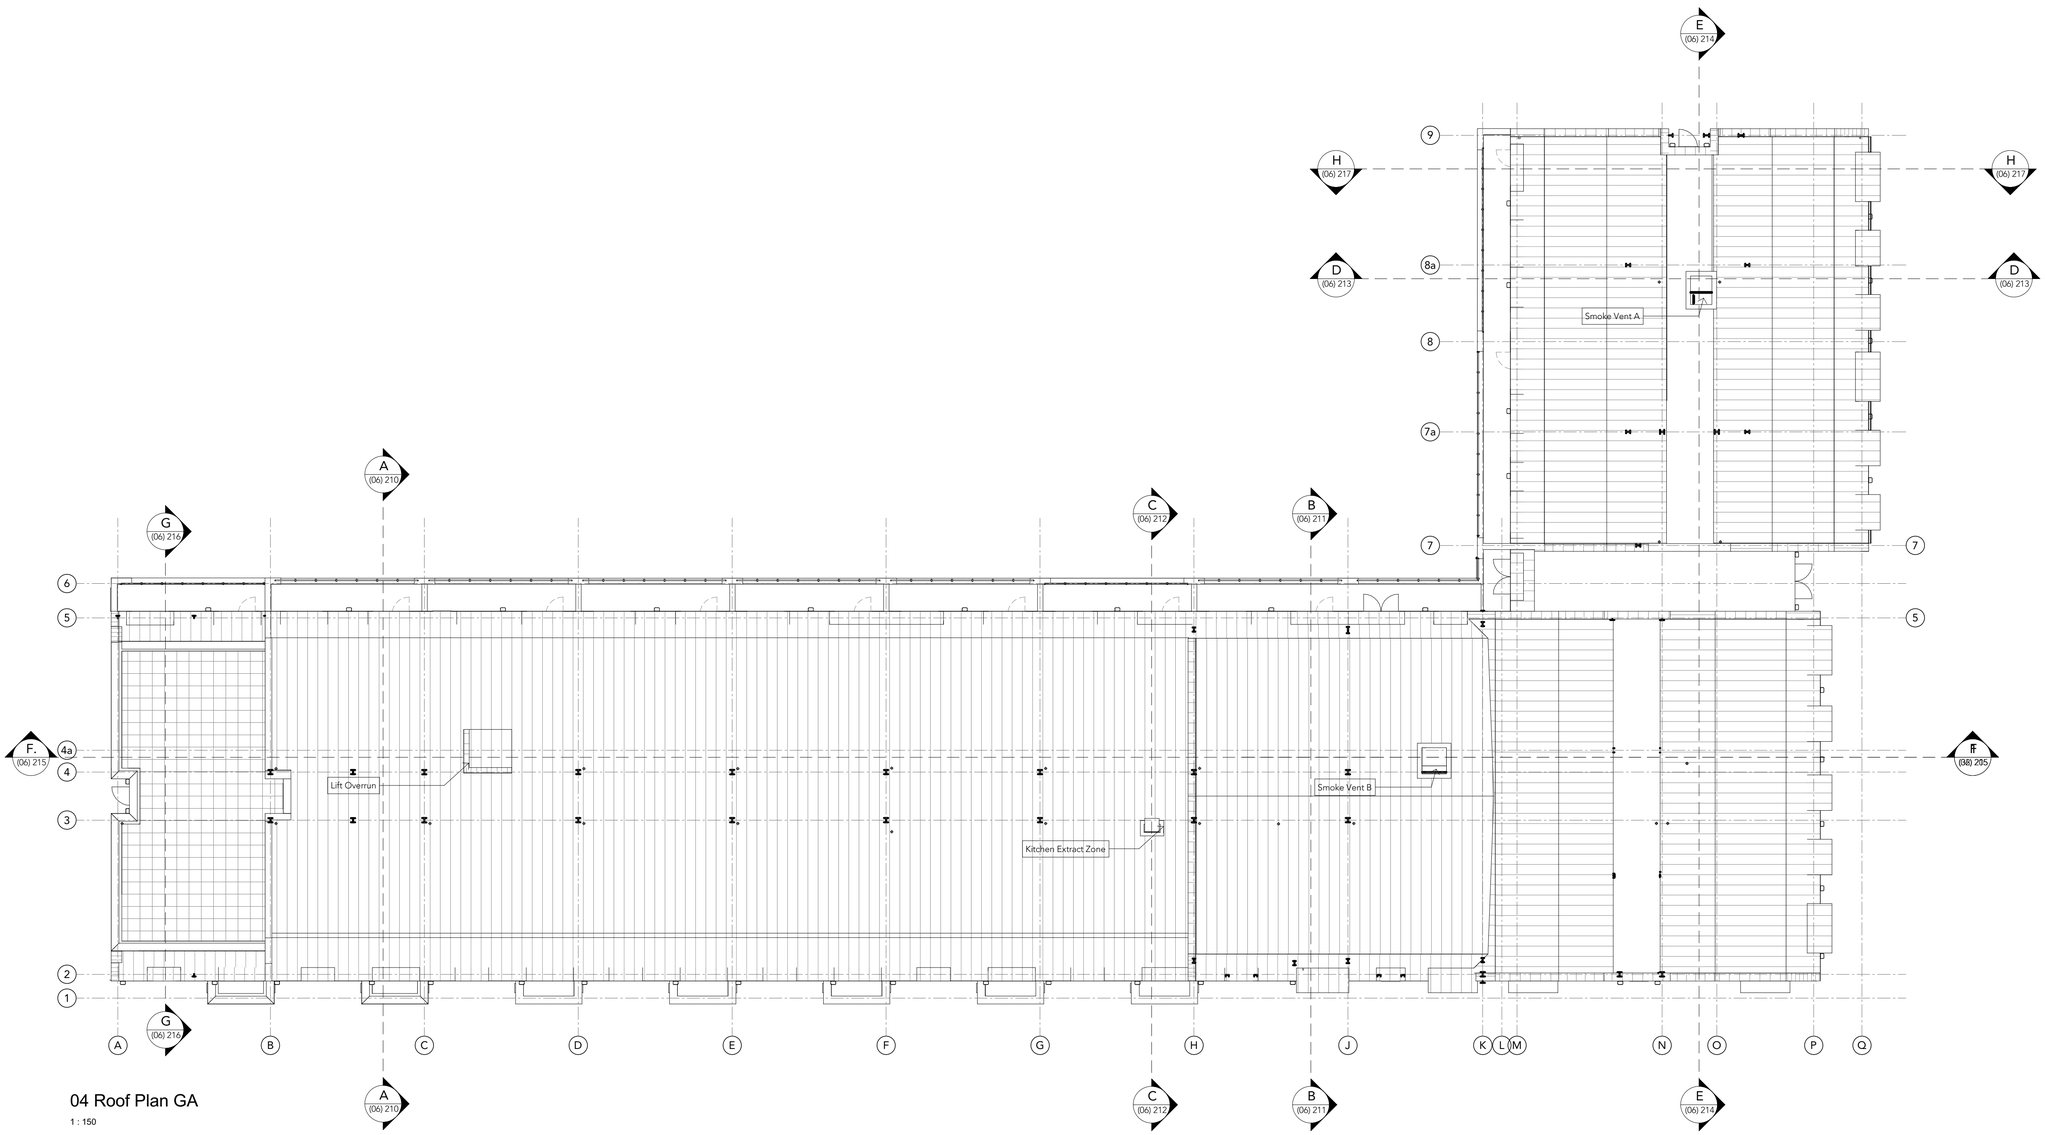

04 Roof Plan GA

1 : 150

Note:
Do note scale from this drawing.
Dimensions are to be checked on site.
If in doubt please ask

Rev	Date	Intls	Details
C4	01/05/19	DC	Smoke Shaft A & B enlarged/added further to client instruction, inc. partitions revised, door type amended ; refuge note removed;
C3	23/10/18	DC	Section annotations revised to correspond to sections
C2	07/06/18	DC	Construction Issue; GA Floor Plans revised; Setting Out Drawings issued; SVP and KWP indicated on plan as draft;
C1	02/05/18	DC	Plan Revisions: Stair A and adjacent apartments swapped to limit travel distance; Stair Core C & surrounding accommodation revised to provide lift lobby; balcony lounge defined on upper floor levels; AOV smoke vent added to stair B

© The moral rights of the author are hereby asserted.
This drawing and design is the sole property of Buttress Ltd and must not be reproduced without permission.
Buttress Ltd is Registered in England and Wales: 5363573

Rowlinson

Buttress

41 Bengal Street
Manchester
M4 6AF

T 0161 236 3303
E contact@buttress.net
W www.buttress.net

Project Title	Extra Care
Client	Rowlinson Construction
Location	Manchester
Drawing ref	
Date	
Checker	Checker
Scale	1 : 150
Orig Paper Size	A1
Status	

Drawing ref	Job No	Drawing No	Revision
	8134	(04) 211	C4