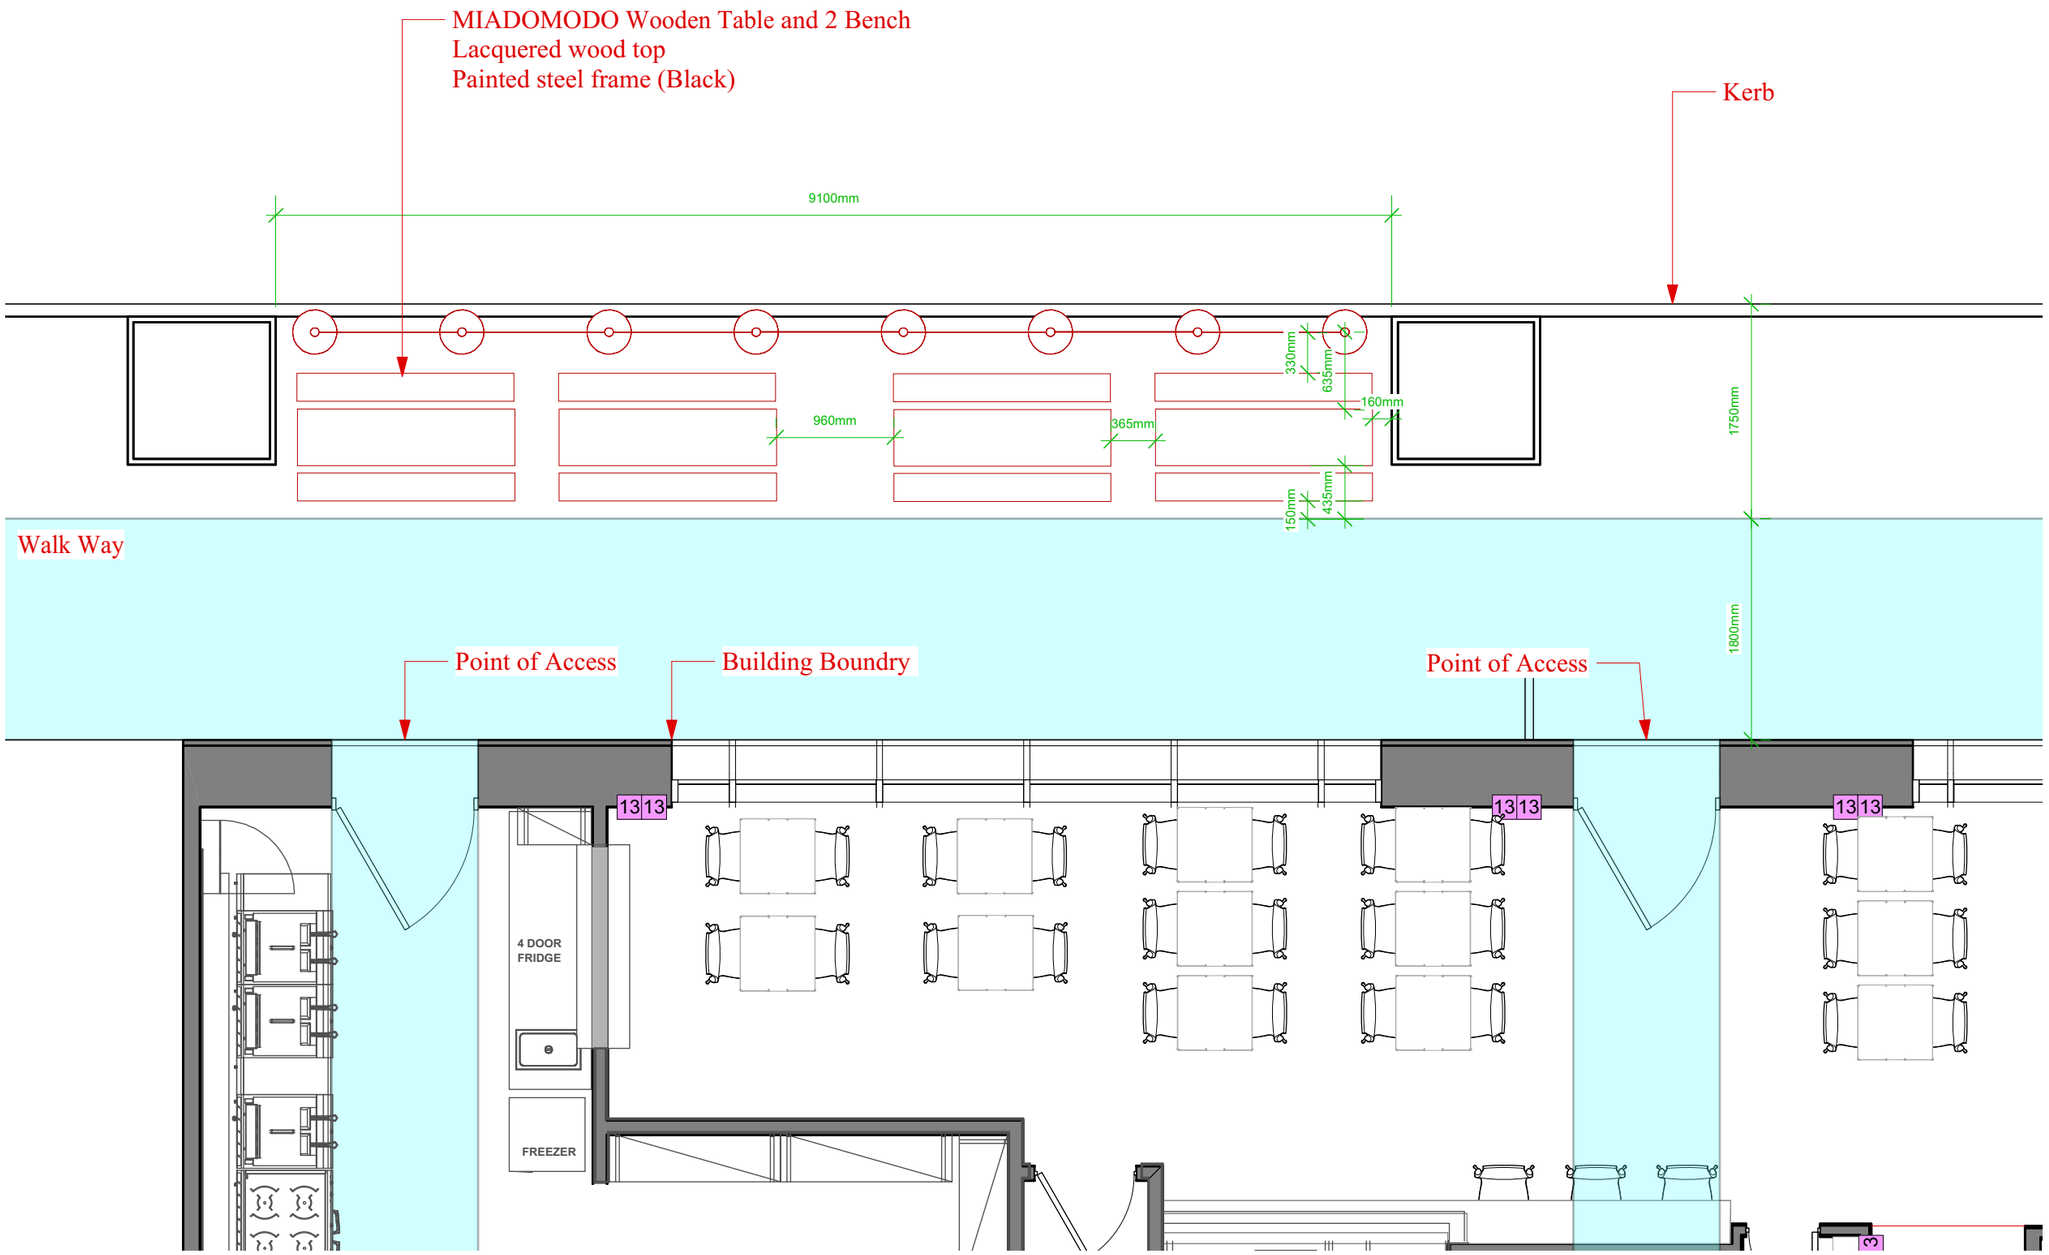


2 General Arrangement

Scale: 1:50


**Felix Bell**
**+44 (0) 7543 856082**
**felix@youicreate.com**

**Gianluca Mingolla**
**+44 (0) 7377 422457**
**gianluca@youicreate.com**


| Rev | Date | Issue Notes |
|---|---|---|
| | | |


This work is the intellectual property of You &i and may not be reproduced, copied or replicated, in any form, without the written permission, or consent from You &i.

All dimension are indicative and to be verified on site by selected contractor - You &i cannot be held liable for any inaccuracies.

Specified materials and equipment and to be installed to manufacturers requirements. Prior to any installation, the contractor is required to liaise with the manufacturer on recommended construction methods.


**DRAWINGS NOT FOR CONSTRUCTION**

DO NOT SCALE FROM THIS DRAWING - ALL DIMENSIONS IN MILLIMETERS
@ A3

**PROJECT :** Hip-Hop Chip Shop
**FILE No:** 171211

**ISSUE STATUS :**
**DATE CREATED :**

**DRAWING TITLE :** Pavement Arrangment

**DRAWING NUMBER :**

**REVISION :**
**DATE MODIFIED :**

**DRAWN :** Felix Bell
**CHECKED :** FB & GM

**SHEET:** 217