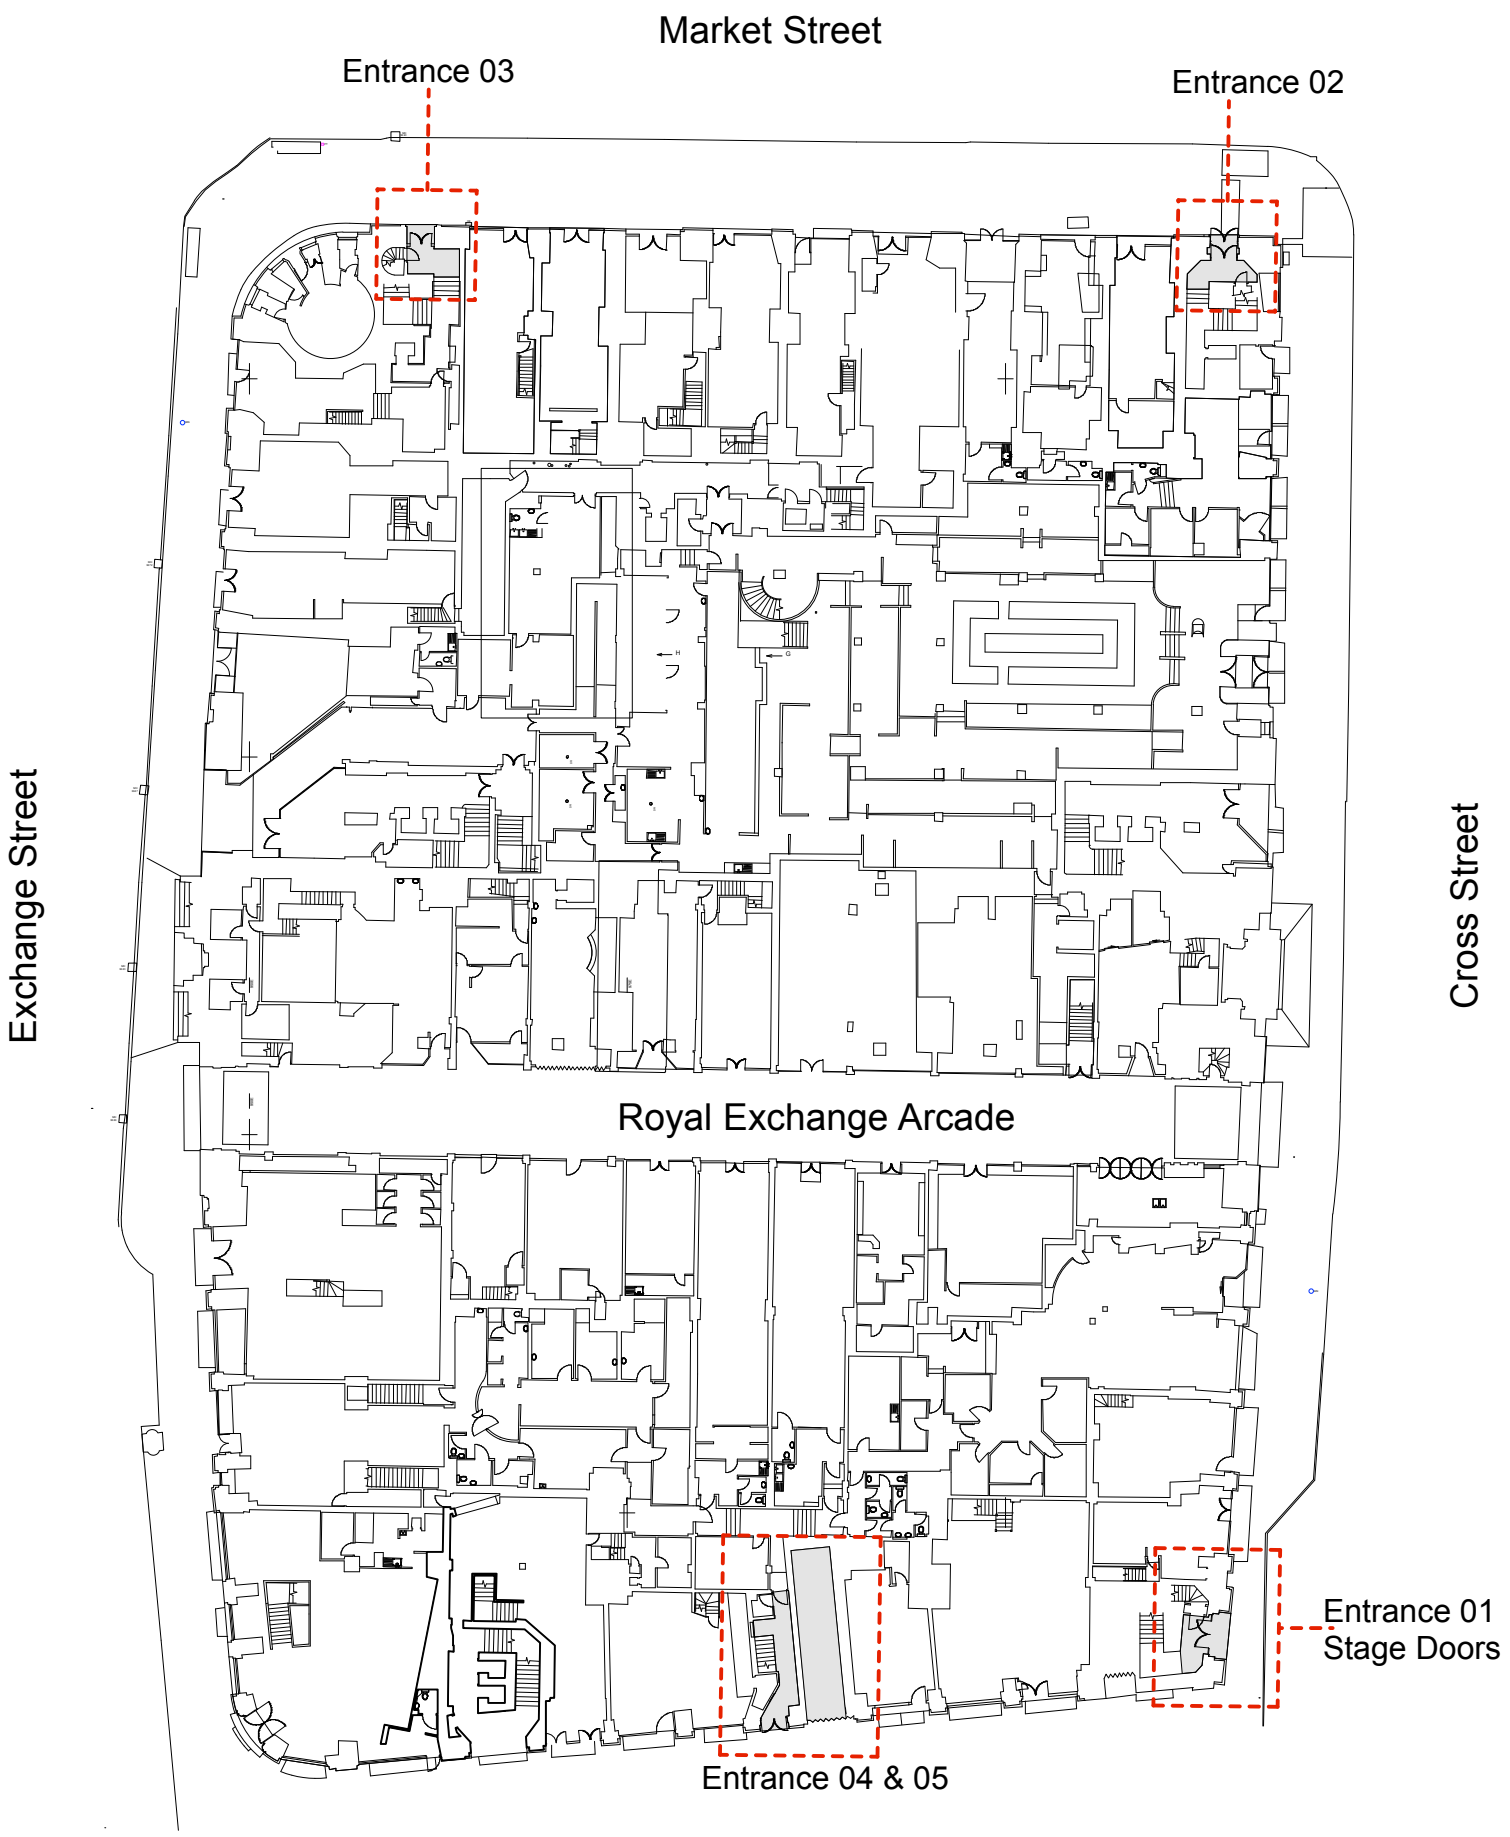


1 Location Plan
Scale: 1:500

0 5 10 15 20 25 M

Revisions

P1 Issued for Planning 04.02.2019

Hutchison Kivotos Architects 2 Whites Grounds London SE1 3LA 020 7403 7323 email: info@hkarchitects.co.uk

PLANNING	Dwg. No. 316.PL.101
Project: Manchester Royal Exchange	Drawing title: Location Plan
Client: BVK	Scale 1:500 @ A3 Rev P1
	Drawn by JJ Date JAN 2019

Do not scale. All dimensions to be confirmed on site.
Information contained in this drawing is the sole copyright of Hutchison Kivotos Architects Ltd. and is not to be reproduced without permission.