



Contractor and furniture manufacturers
to take on site measurements before
commencing any work, architect will not
be held responsible for any mis-fits on site

Any internal layout changes will need to be
approved by head office prior.

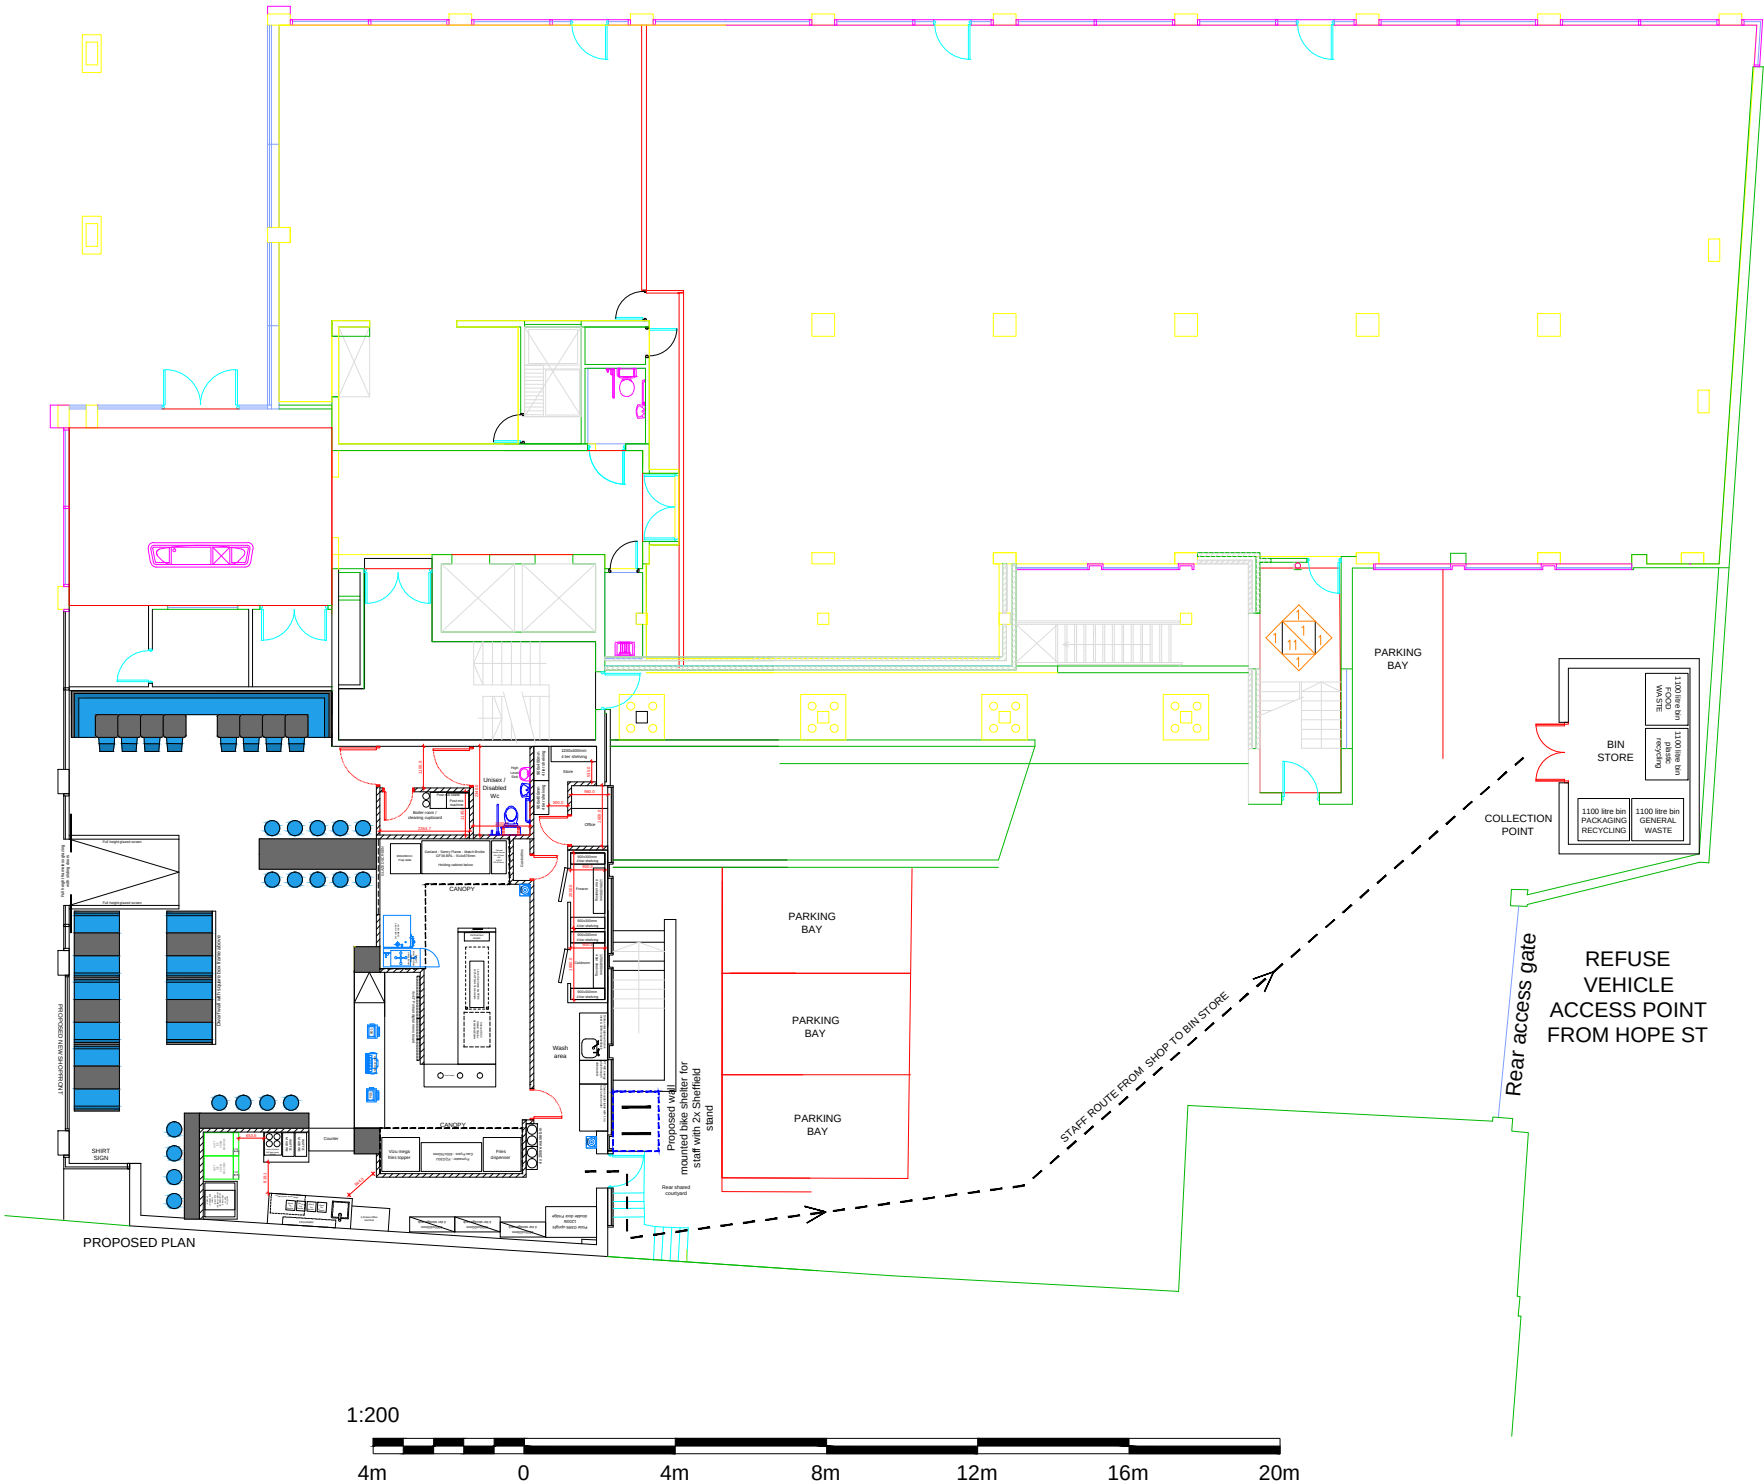

Existing
2x Sheffield stands
outside site for
customers / public

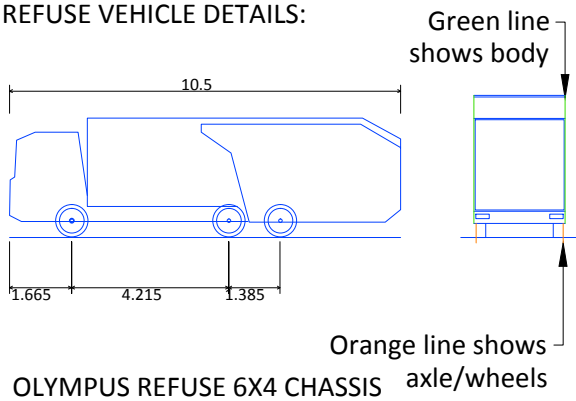

Overall Length	10.500m
Overall Width	2.500m
Overall Body Height	3.205m
Min Body Ground Clearance	0.410m
Track Width	2.500m
Lock to Lock Time	4.00s
Kerb to Kerb Turning Radius	9.950m

Drawing no. 4.0		
SIGN OFF		
DATE:		
CLIENT:		
HEAD OFFICE:		
date	rev.	revision/author/checker
purpose of issue PLANNING		
project UNIT G1 - 1 PORTLAND STREET MANCHESTER M1 3BE		
drawing PROPOSED PLAN		
Job no. 2016-0165		rev.
drawn GS	checked	
scale 1:200@A3	date 20.11.2019	

architecture
and interior design

17 COLESHILL ROAD
BIRMINGHAM
TEL: 0121-783-6211
Email: gs@architectureinteriors.co.uk
B36 8DT
Mob: 07852135945
www.architectureinteriors.co.uk