PROPOSED TEMP MBNL & CTIL EQUIPMENT

CABINET REF: FCOA CABINET FOR FLEXI & UCU MKII ON MOUNTING PLATE ON TIMBER RAILWAY SLEEPERS
DIMENSIONS: 770x770x1550 HIGH
MATERIAL: STEEL
COLOUR: GREY

CABINET REF: MK 4 LINK AC CABINET ON MOUNTING PLATE ON TIMBER RAILWAY SLEEPERS
DIMENSIONS: 600 x 500 x 1520 HIGH
MATERIAL: STEEL
COLOUR: GREY

CABINET REF: BTS3900A (STACKED) ON 200 PLINTH ON MOUNTING PLATE ON TIMBER RAILWAY SLEEPERS
DIMENSIONS: 600 x 480 x 1600 HIGH
MATERIAL: STEEL
COLOUR: GREY

CABINET REF: SAMO CABINET ON MOUNTING PLATE ON TIMBER RAILWAY SLEEPERS
DIMENSIONS: 750 x 600 x 2100 HIGH
MATERIAL: STEEL
COLOUR: GREY

CABINET REF: 2No BTS3900AL CABINETS ON MOUNTING PLATES ON TIMBER RAILWAY SLEEPERS
DIMENSIONS: 770 x 750 x 1725 HIGH
MATERIAL: STEEL
COLOUR: GREY

CABINET REF: CTIL ALIFABS METER CABINET WITH 4 WAY AC BOARD ON MOUNTING PLATE ON TIMBER RAILWAY SLEEPERS
DIMENSIONS: 655 x 255 x 1015 HIGH
MATERIAL: STEEL
COLOUR: GREY

30m HIGH TEMP TOWER ON CONCRETE BLOCKS (SUPPLIED BY TOWER MANUFACTURER)
FOR 6No ANTENNAS, 1No 300 DIA & 1No 600 DIA TRANSMISSION DISHES (DISHES INSTALLED BY OTHERS)

PROPOSED POWER TO TEMP SITE TO BE SUPPLIED BY POWER GENERATOR ON SITE.

PROPOSED WORKS

EQUIPMENT CABINETS INSTALLED ON 3No SUPPORT FRAMES FROM TIMBER RAILWAY SLEEPERS AND NEW TOWER INSTALLED ON ABOVE GROUND CONCRETE BLOCKS ON LEVEL SURFACE.
ANTENNAS AND MHA's INSTALLED ON TOWER AT HIGH LEVEL AND FEEDERS INSTALLED FROM ANTENNAS TO CABINETS.
EXISTING 2No DISEASED TREES TO BE REMOVED BY OTHERS.

EXCLUSION ZONES CONFORM TO THE ICNIRP REFERENCE LEVEL FOR LIMITED EXPOSURE TO MEMBERS OF THE GENERAL PUBLIC

A3

PLANNING AND BUILDING CONTROL
14 NOV 2019

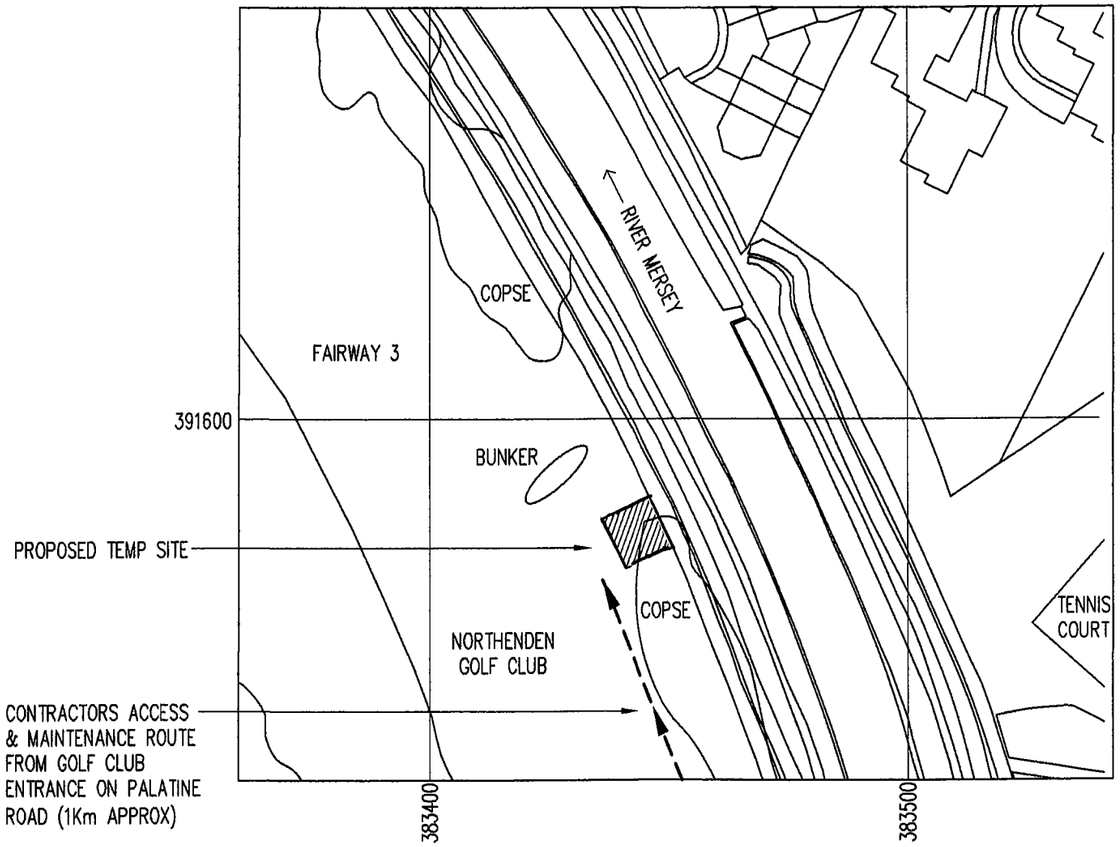

LOCATION PLAN

NGR E 383442
NGR N 391576

SCALE 1:1250

REPRODUCED FROM ORDNANCE SURVEY PROMAP DATA© CROWN COPYRIGHT 2017
LICENCE NUMBER 100020449

0m 10m 50m

DEPENDENCY	STATUS
Asbestos	N/A
Building Regulations	N/A
Fixit Form	N/A
Global Design Check	By Tower Manufacturer
ICNIRP Conformity	Complies to GSD008 Without Control
Underground Services	N/A
LOS Survey required ?	Yes
Structural Check	Completed on on cabinet fixing details

No.	Revision	Date	By	ckd
A5	CTIL DISH INFO & METER CAB ADDED	07/03/18	TM	PSH
A4	CTIL EQUIPMENT ADDED	23/02/18	TM	PSH
A3	TIMBER SLEEPER FIXING BOLT NOTE ADDED ON DRG 03	14/11/17	TM	PSH
A2	REVISED TO SUIT SP & ENGINEERS COMMENTS	10/11/17	TM	PSH
A1	PRELIMINARY ISSUE FOR COMMENT	06/11/17	TM	REM

MBNL

6 Anglo Office Park
67 White Lion Road
Amersham
HP7 9FB
Tel 01494 762 923
Email: info@mbnl.co.uk

WHP Telecoms Ltd
St James Business Centre,
Wilderspool Causeway, Warrington
WA4 6PS
Tel: 01925 424100 Fax: 01925 424101
e-mail: info@whptelecoms.com

Site Name & Address:
NORTHENDEN GOLF CLUB TEMP NORTHENDEN GOLF CLUB, PALATINE ROAD, MANCHESTER M22 4FR

Title:
PROPOSED TELECOMMUNICATIONS TEMPORARY INSTALLATION SITE LOCATION

Purpose of Issue:
APPROVAL

Drawing No.
MAN400 – 01

Cell No: **MAN400**
MBNL ID: **37814**

Issue:	Scale:	Ch'd:	Date:
A5	AS STATED	REM	03/11/17
	Drn: TM Date: 30/10/17	App: PSH	Date: 06/11/17