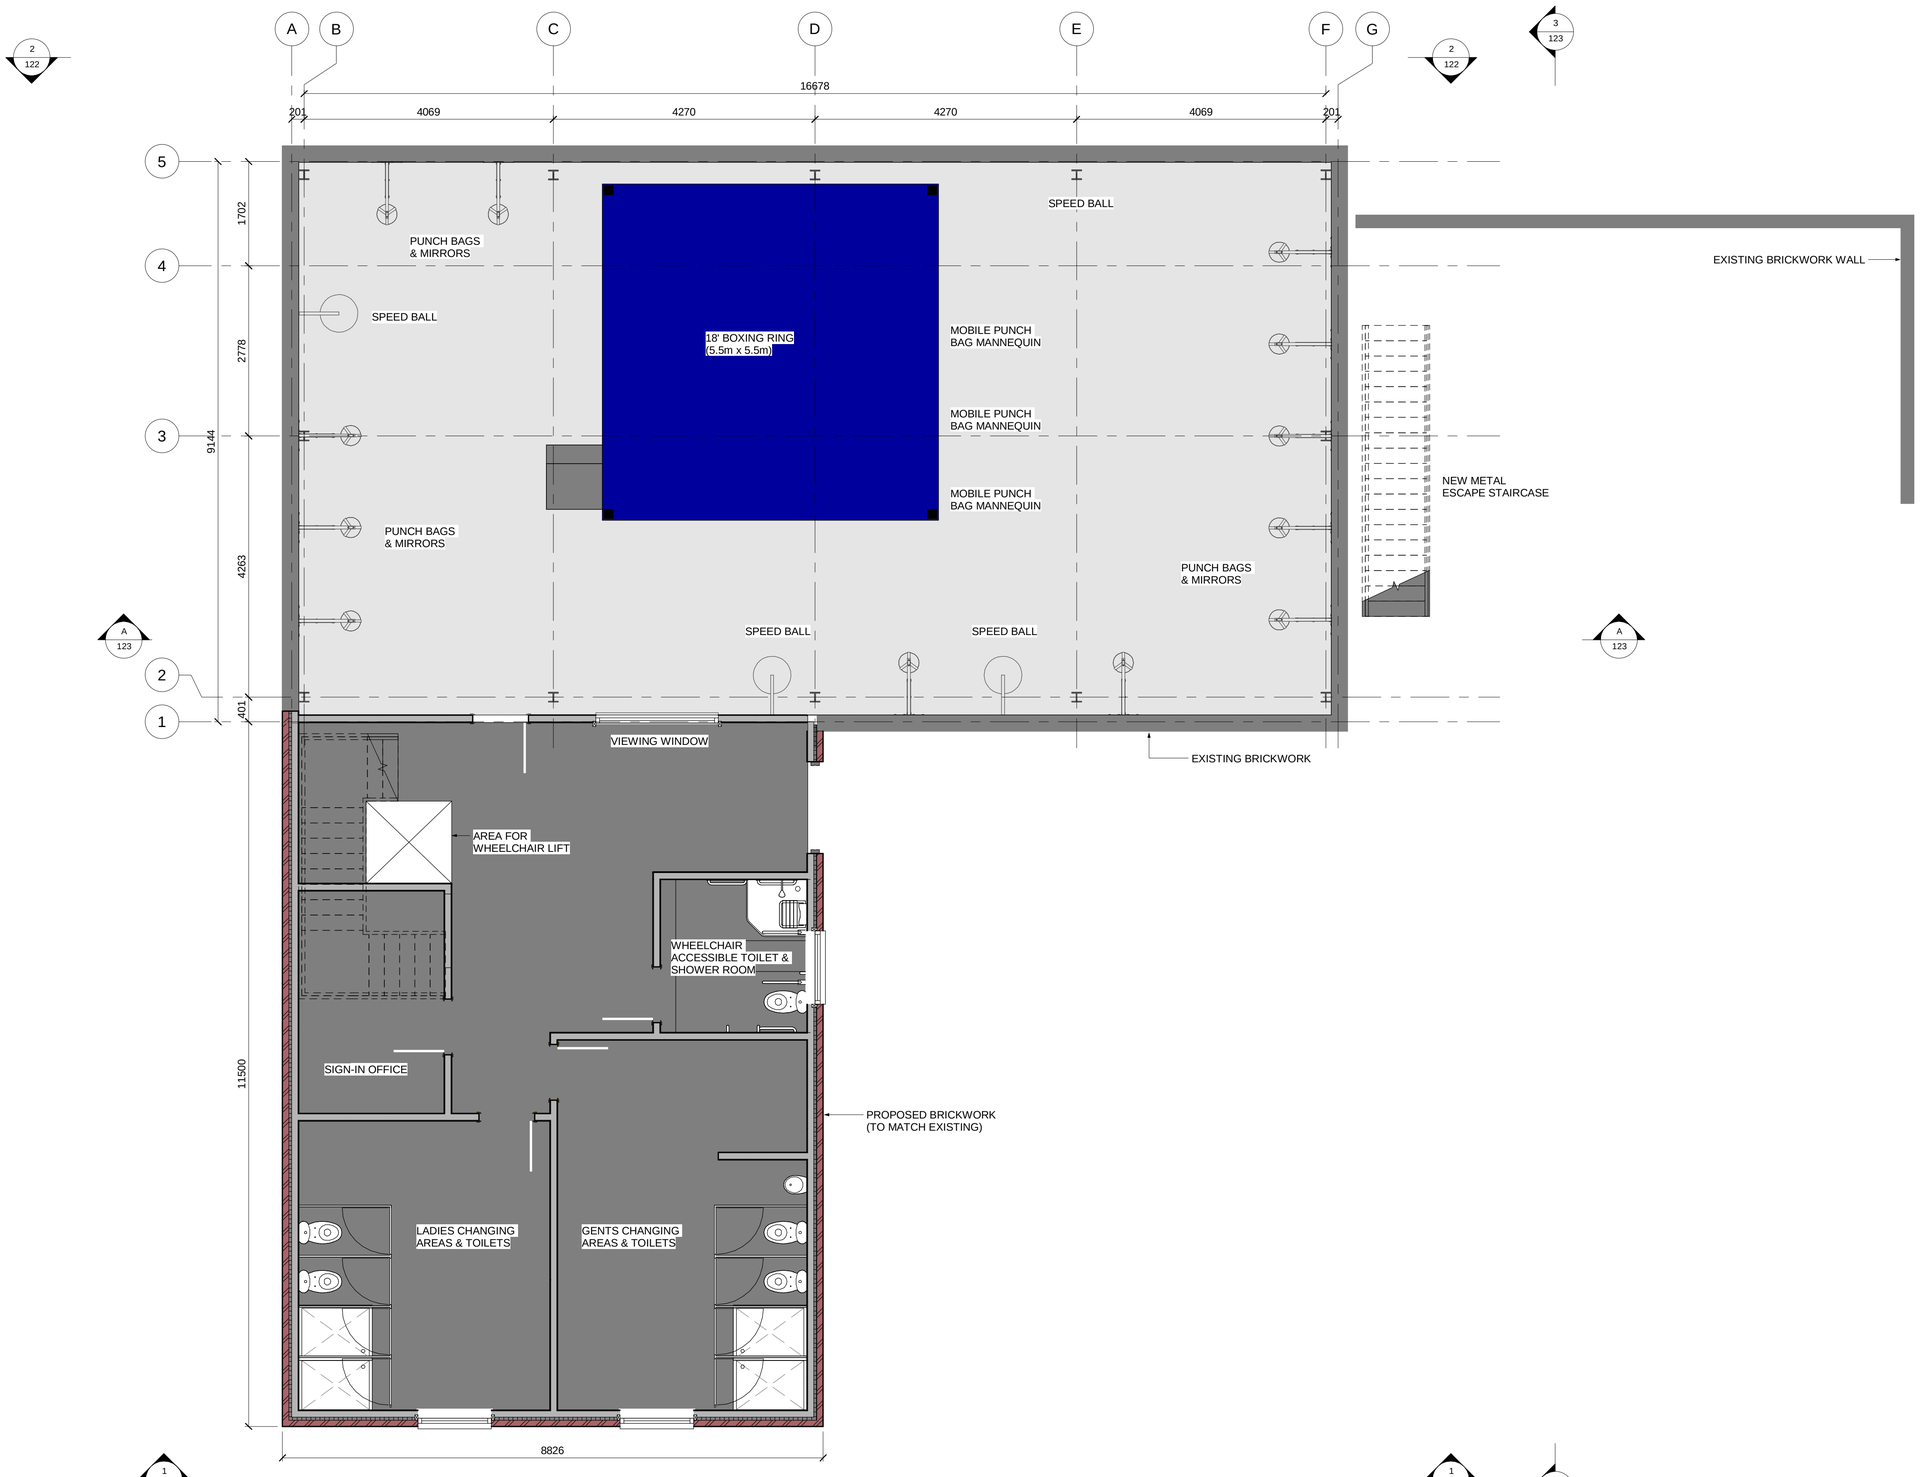


PROPOSED GROUND FLOOR PLAN

SCALE 1 : 50 @ A1

DO NOT SCALE FROM THIS DRAWING

THIS DRAWING IS TO BE READ IN CONJUNCTION WITH
ALL OTHER HBL DRAWINGS ISSUED FOR THIS PROJECT

REV.	DATE	DRAWN	DESCRIPTION	CHKD	APPRD

STATUS DESCRIPTION: FOR PLANNING

STATUS:

HBL
Brook House
Weybrook Road,
Manchester M19 2QD
+44(0)161 432 9977 | www.hbl.ltd
Consulting Civil & Structural Engineers

PROJECT: FIRE STATION BOXING GYM

DRAWING TITLE: PROPOSED GROUND FLOOR PLAN

CLIENT: MOSS SIDE FIRE STATION BOXING CLUB

HBL REF.	DATE	SCALE(S)	
5468	FEBRUARY 2019	1 : 50	A1

DRAWN	CHECKED	APPROVED
J.WATTERS	S.B.HOLMES	S.B.HOLMES

DRAWING No.: 5468-HBL-XX-GF-DR-S-120

REV.: PL0

© Copyright HBL Associates Ltd.