
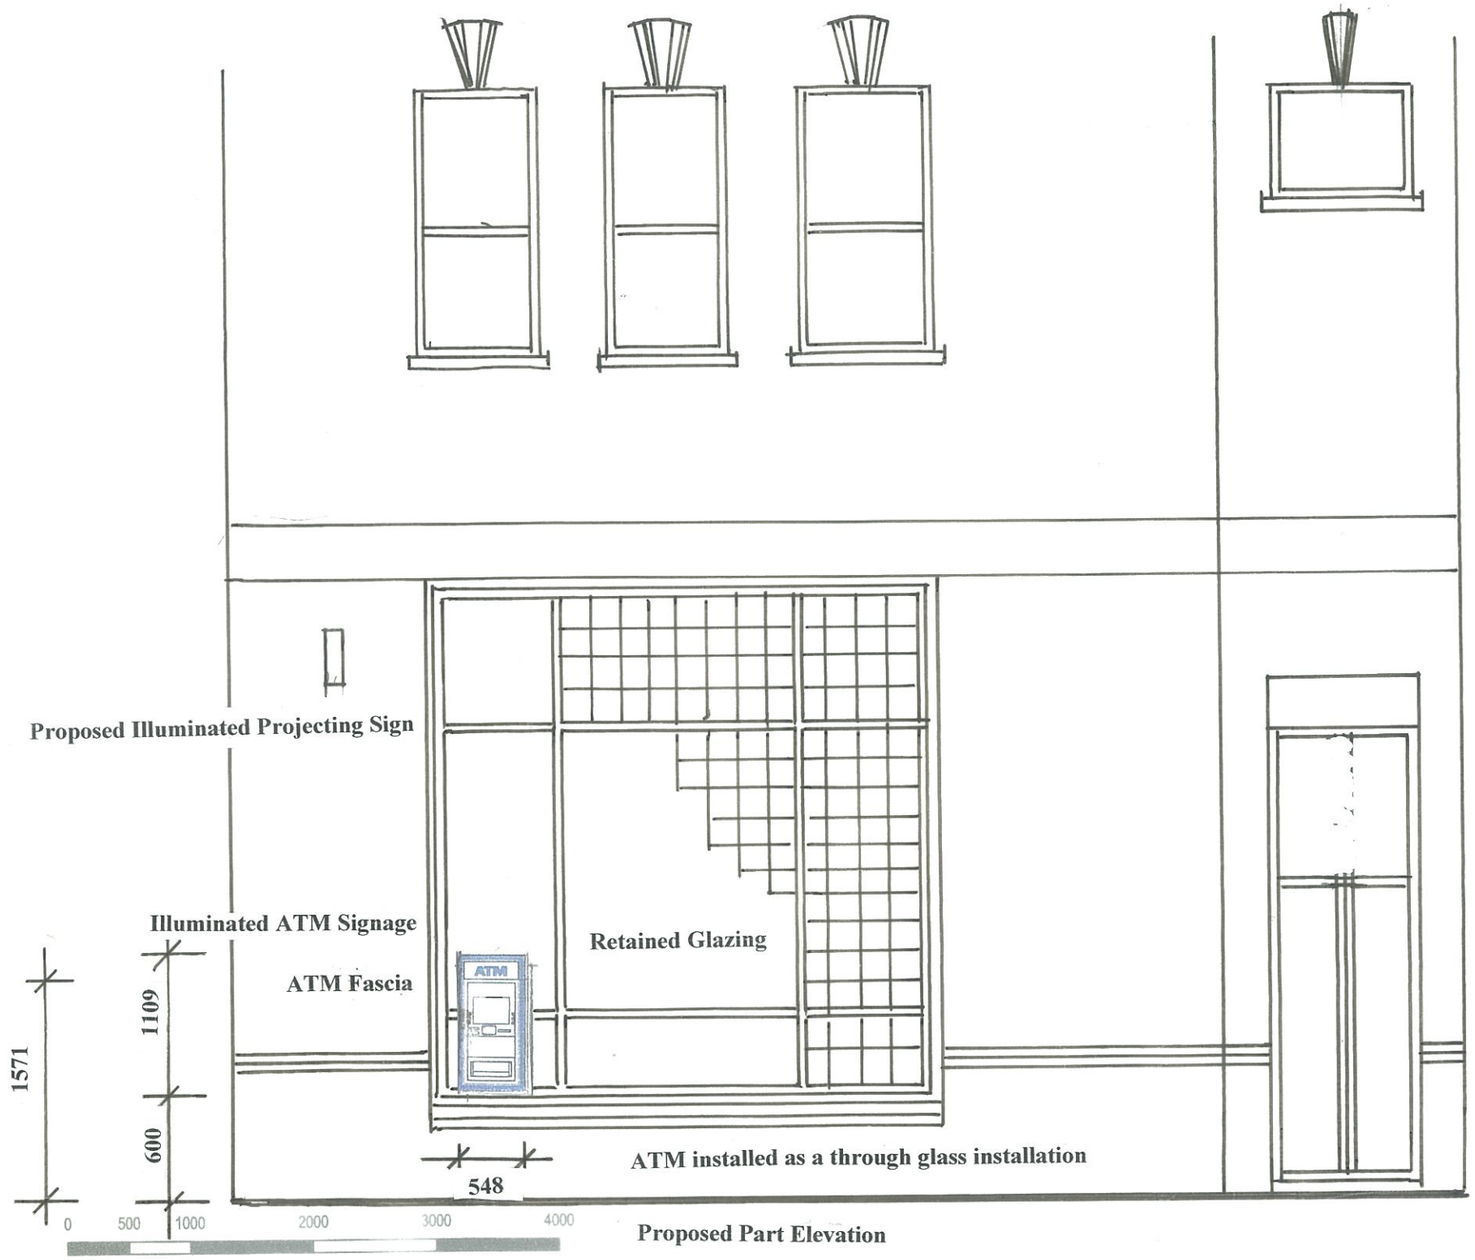


Proposed Part Elevation

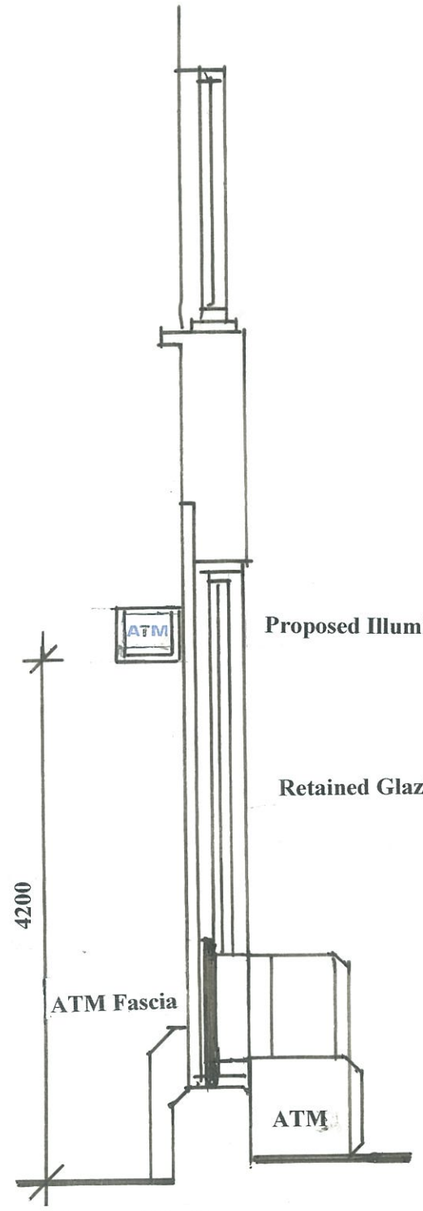

Proposed Section

Drawing No. EN 02-04-19B	Scale: 1:50 @ A3 Date: 11.04.19	Revision: 1

Des Ager Design and Planning Consultant

33 Charterhouse Road, Godalming, Surrey GU7 2AG
T: 01483 800417
M: 07836 558370
desmondager@gmail.com

Project Title:
PROPOSED PART PLAN
ELEVATION + SECTION

Site Address:
ALAM CONVENIENCE STORE
8 FAIRFIELD STREET
MANCHESTER M1 3GF

Notes:
INSTALLATION OF AN AUTOMATED TELLER MACHINE (ATM)

Client:
Euronet®
WORLDWIDE