

Location Plan
Scale 1:200

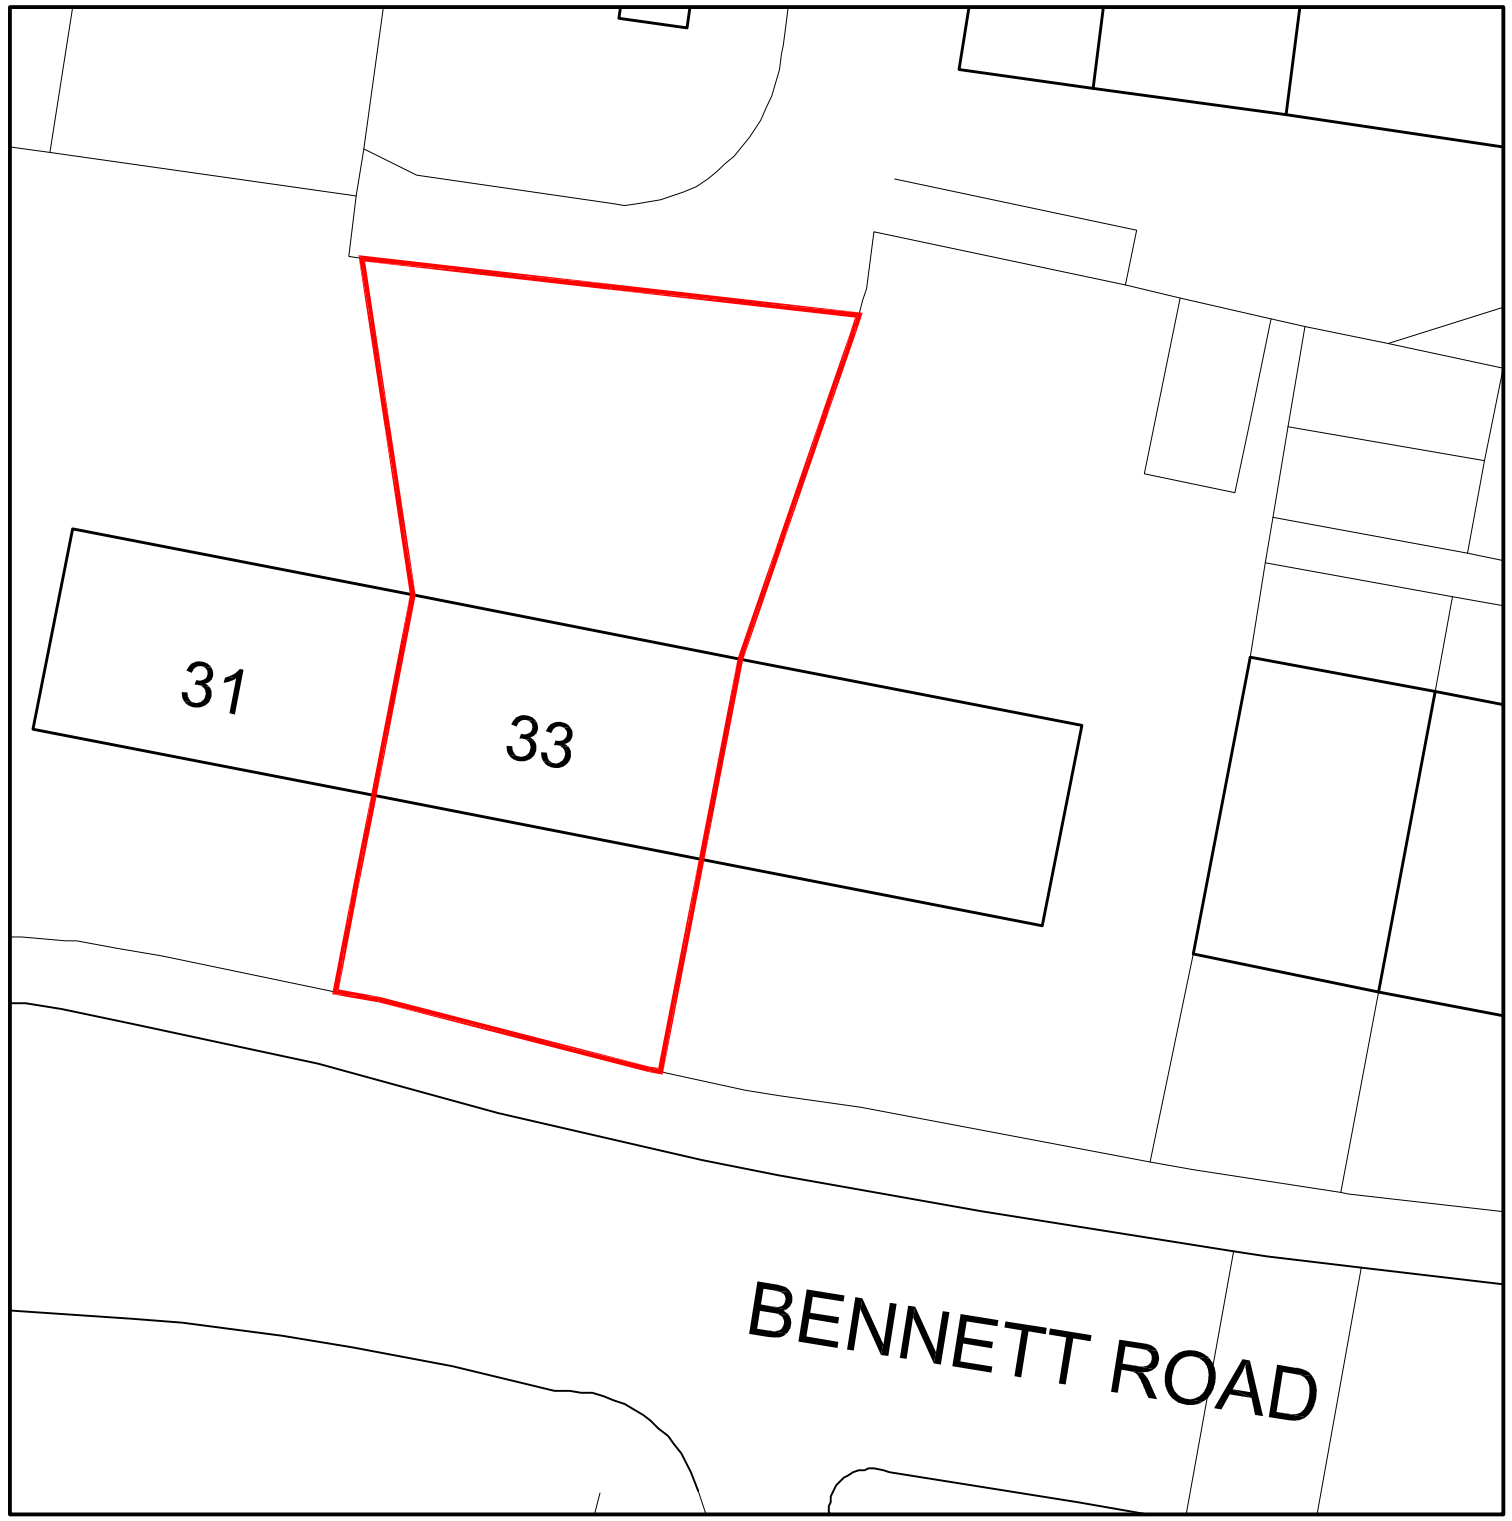

Site Plan
Scale 1:200

M-Design	Design and Project Management		Date 12-07-2019
Project Title Proposed Double Storey Rear Extension		Address	Dwg No.