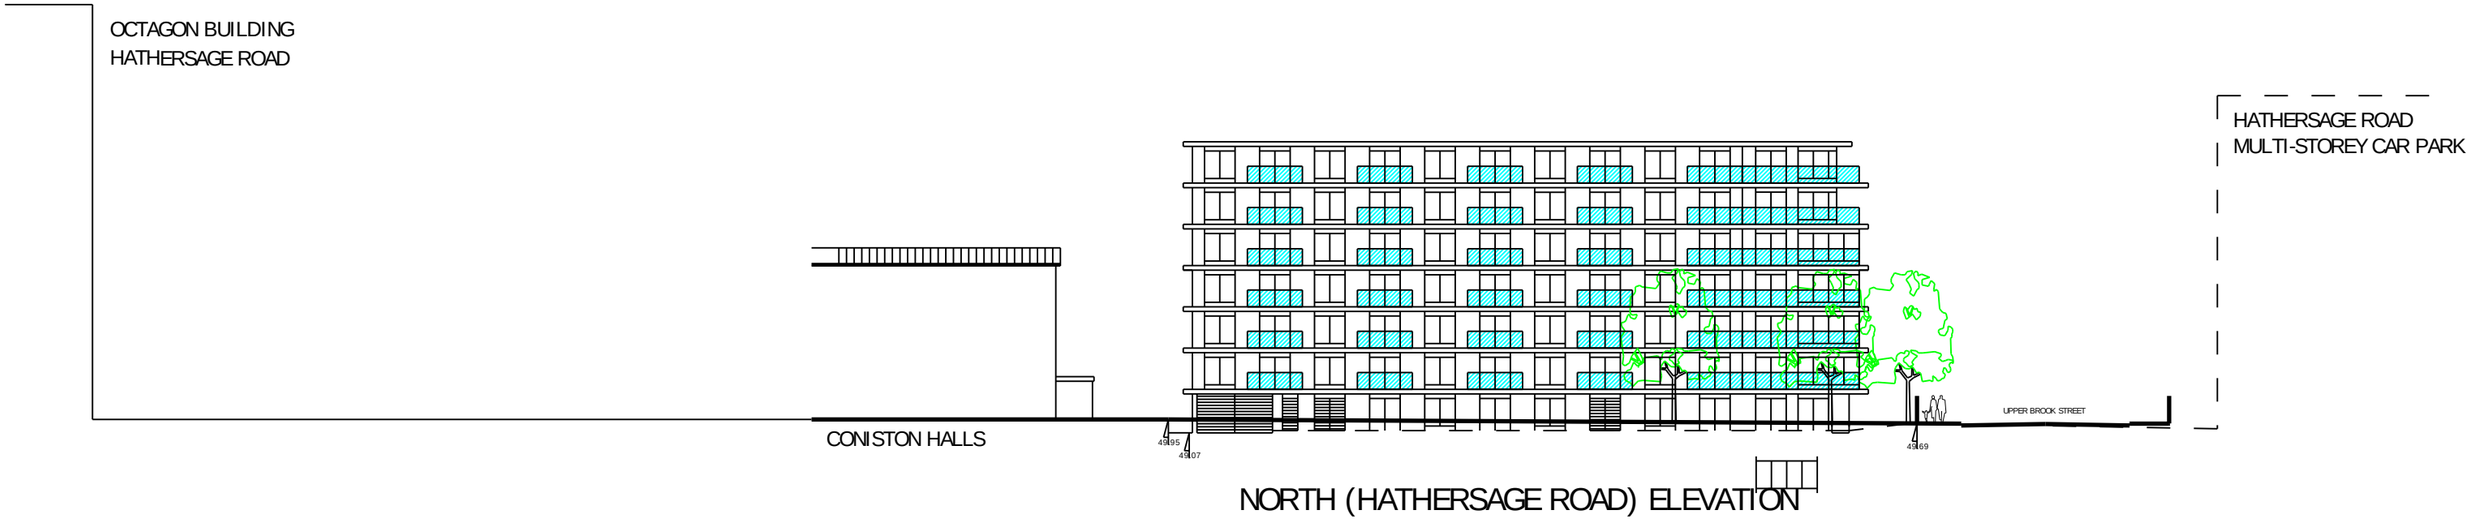

NORTH (HATHERSAGE ROAD) ELEVATION

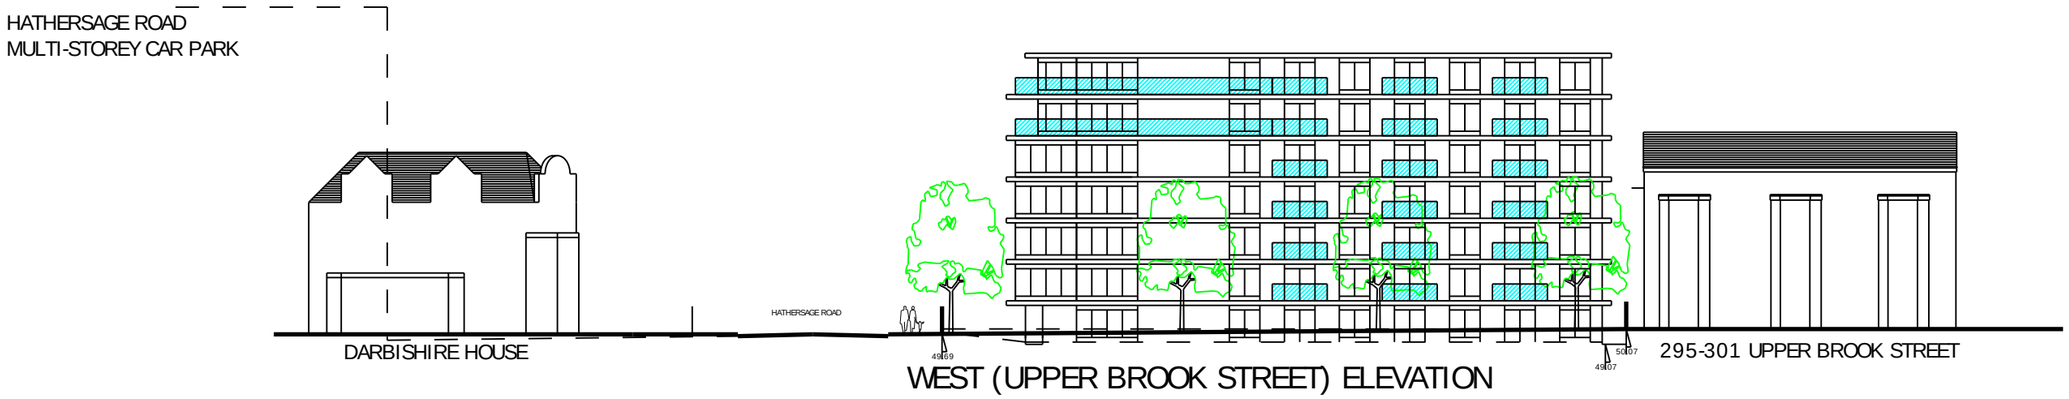

WEST (UPPER BROOK STREET) ELEVATION

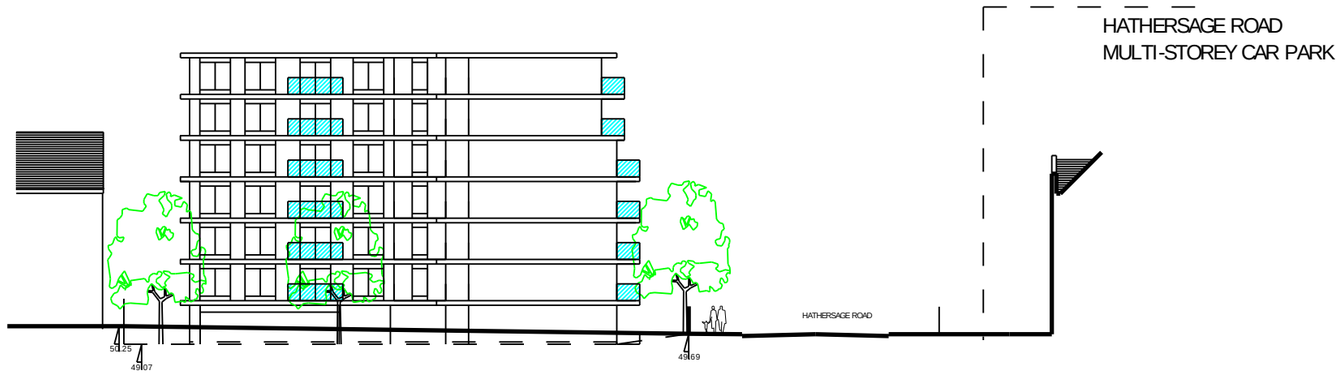

EAST ELEVATION

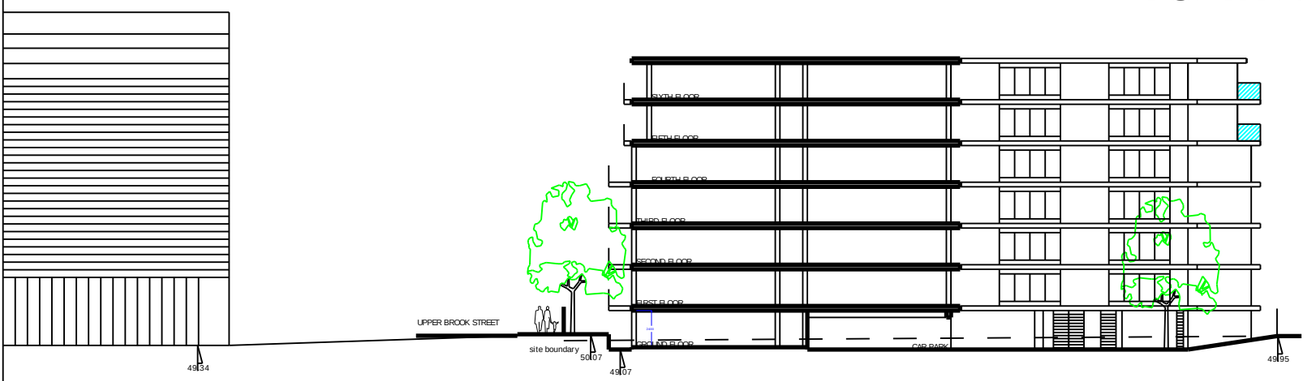

SECTION A-A

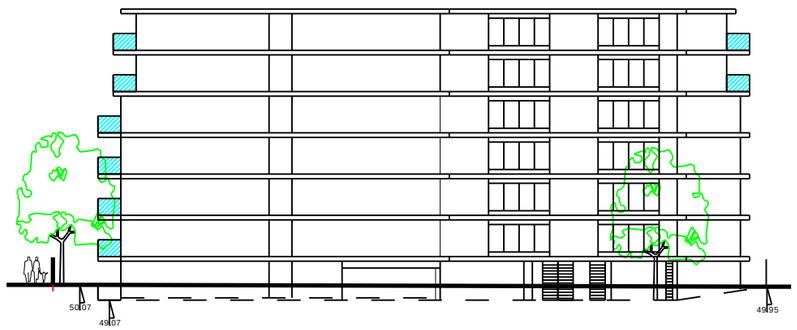

SOUTH ELEVATION

0 10 20 30

LEE ARCHITECTS LTD
Leepark House
449 Chester Road
Manchester M16 9HA
T 0161 873 7788
M 07710 539748
E info@leearchitects.co.uk
copyright reserved

CLIENT
SAM Properties

PROJECT
79-85 Hathersage Road
Manchester M13 0EW

DRAWING
Scheme F Massing Elevations

DRAWING NUMBER
L627 31

DATE
23-04-19

SCALE
1:200@A3