


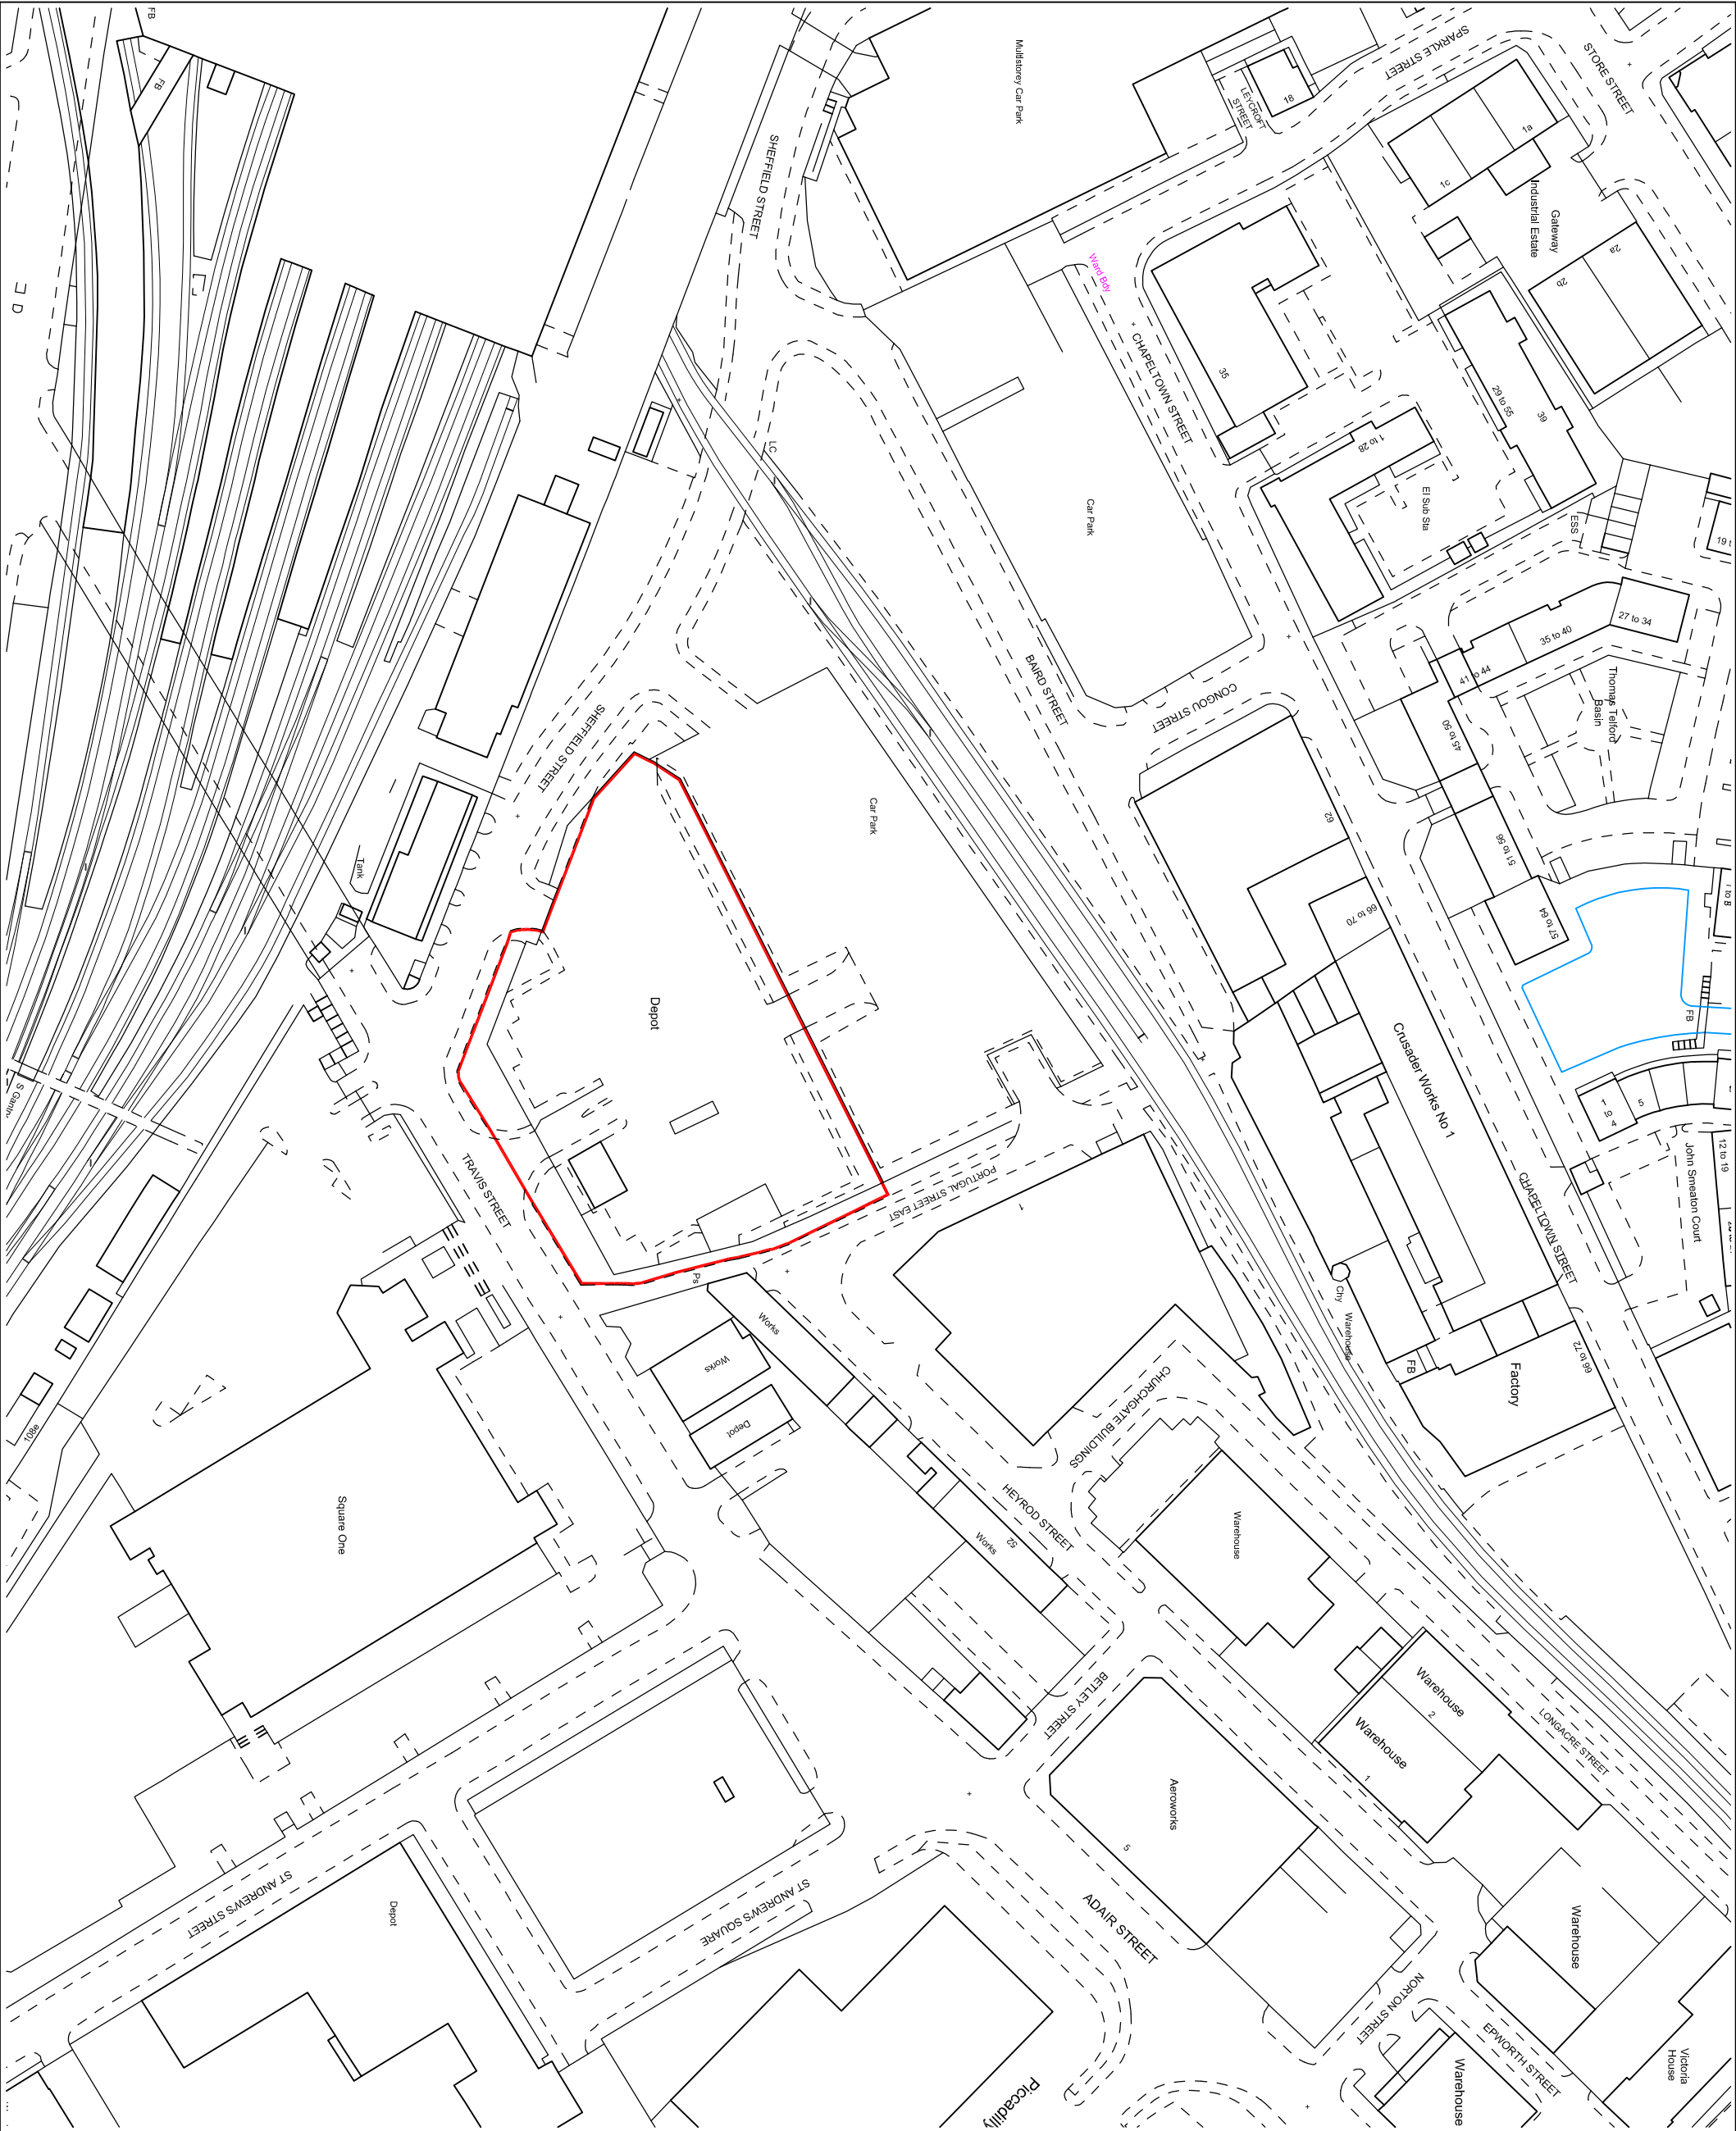

Notes:

1. This Drawing & Design are copyright and may not be reproduced without the written consent of The J.Y.M. Partnership
2. DO NOT SCALE - Use Figured Dimensions only.
3. The CONTRACTOR is to check and verify all figured Dimensions, Site & Drainage levels prior to commencement of work and notify the J.Y.M. Partnership of any discrepancies.
4. The Contractor is to check the drawing against all other relevant drawings, specifications and/or bills of quantities as issued.
5. IF IN DOUBT - ASK!



Royal Mail



Rev	Date	Revision
-----	------	----------

JYM
partnership

Oak House, 28 Sceptre Way,
Wolton Summit, Preston PR5 6AW
Tel : 01772 323666
Fax : 01772 338611
Email : jym@jympartnership.co.uk
www.jympartnership.co.uk

project:
**MANGHESTER VOC -
TRAVIS STREET M1 2NG
PROPOSED FENCING
WORKS**

client:
**ROYAL MAIL PROPERTY
AND FACILITIES
SOLUTIONS**

drawing title:
LOCATION PLAN

scale:
1:1250 @ A3

drawn:
CG

date:
AUGUST 19

project no. 1 908/23	drg. no. P001	rev. .
--------------------------------	-------------------------	------------------