

THIS DRAWING IS PLANNING PURPOSES ONLY

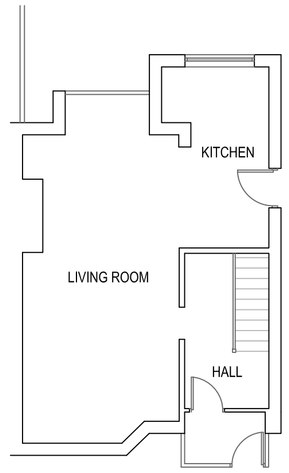


EXISTING GF PLAN 1:100

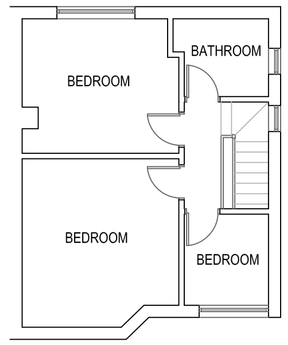


EXISTING FF PLAN 1:100




EXISTING FRONT ELEVATION 1:100

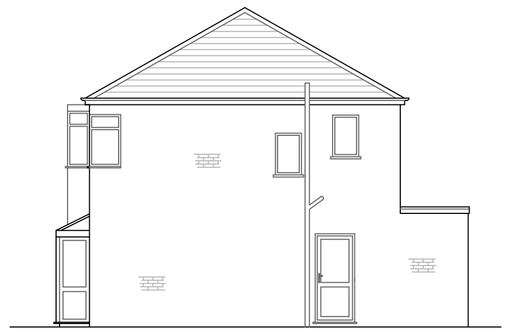

EXISTING SIDE ELEVATION 1:100

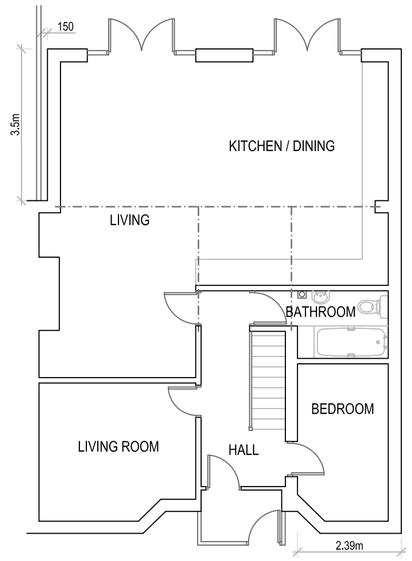


PROPOSED GF PLAN 1:100

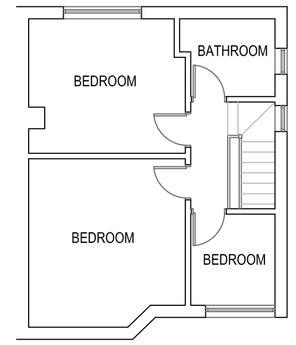


PROPOSED FF PLAN 1:100




PROPOSED FRONT ELEVATION 1:100

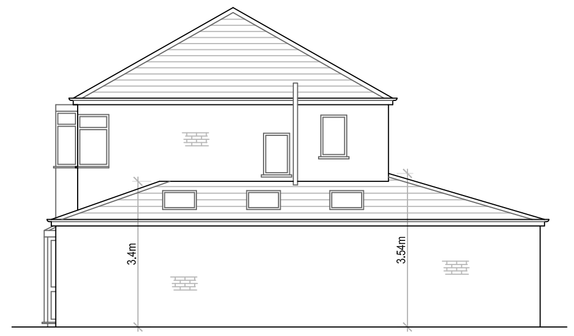


PROPOSED SIDE ELEVATION 1:100

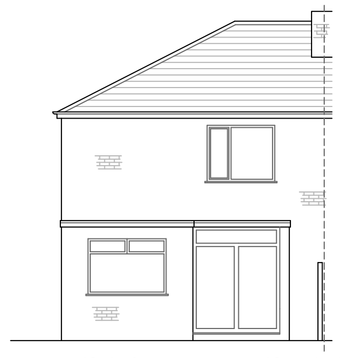


EXISTING REAR ELEVATION 1:100

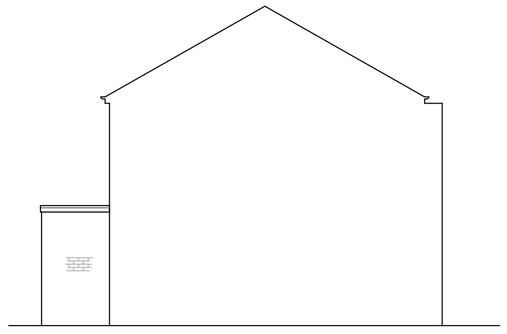


EXISTING SIDE ELEVATION 1:100

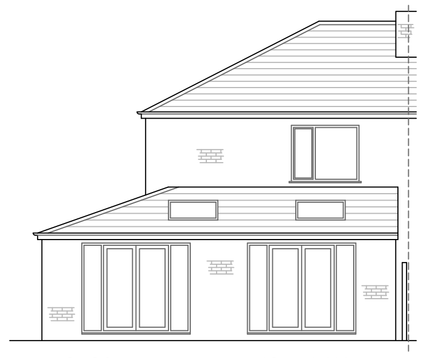

PROPOSED REAR ELEVATION 1:100

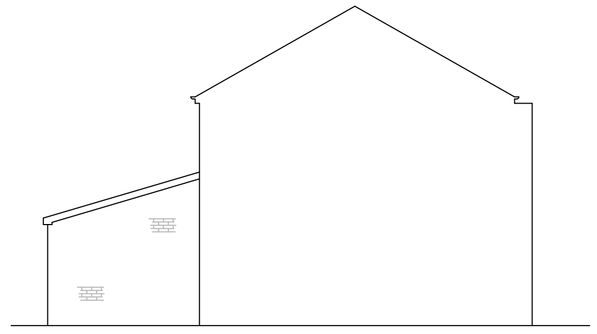

PROPOSED SIDE ELEVATION 1:100

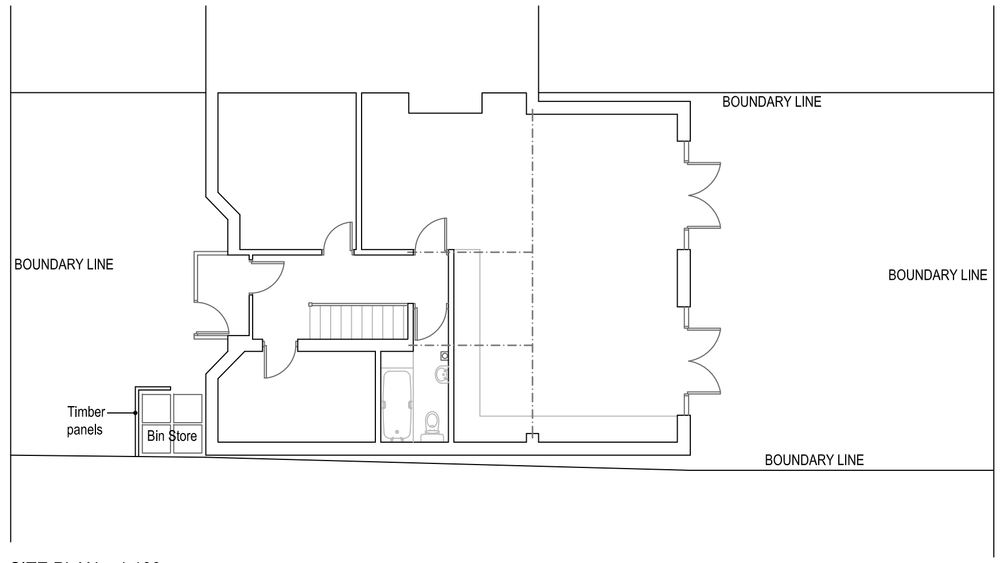

SITE PLAN 1:100

REV A Bin store added

SINGLE STOREY REAR & SIDE WRAP AROUND EXTENSION

69 Oswald Road
Chorlton
M21 9QD

Existing & Proposed Plans

Drawn: CDW
Scale: 1:100 @ A1
Date: July 2019

1890_CHO_01_Planning_Rev_A

CDWP
CD Wilkinson Plans
Architectural & Structural Services
tel: 07967 522401 email: chris@cdwilkinsonplans.co.uk
5 Highmeadow, Manchester, M26 1YN