
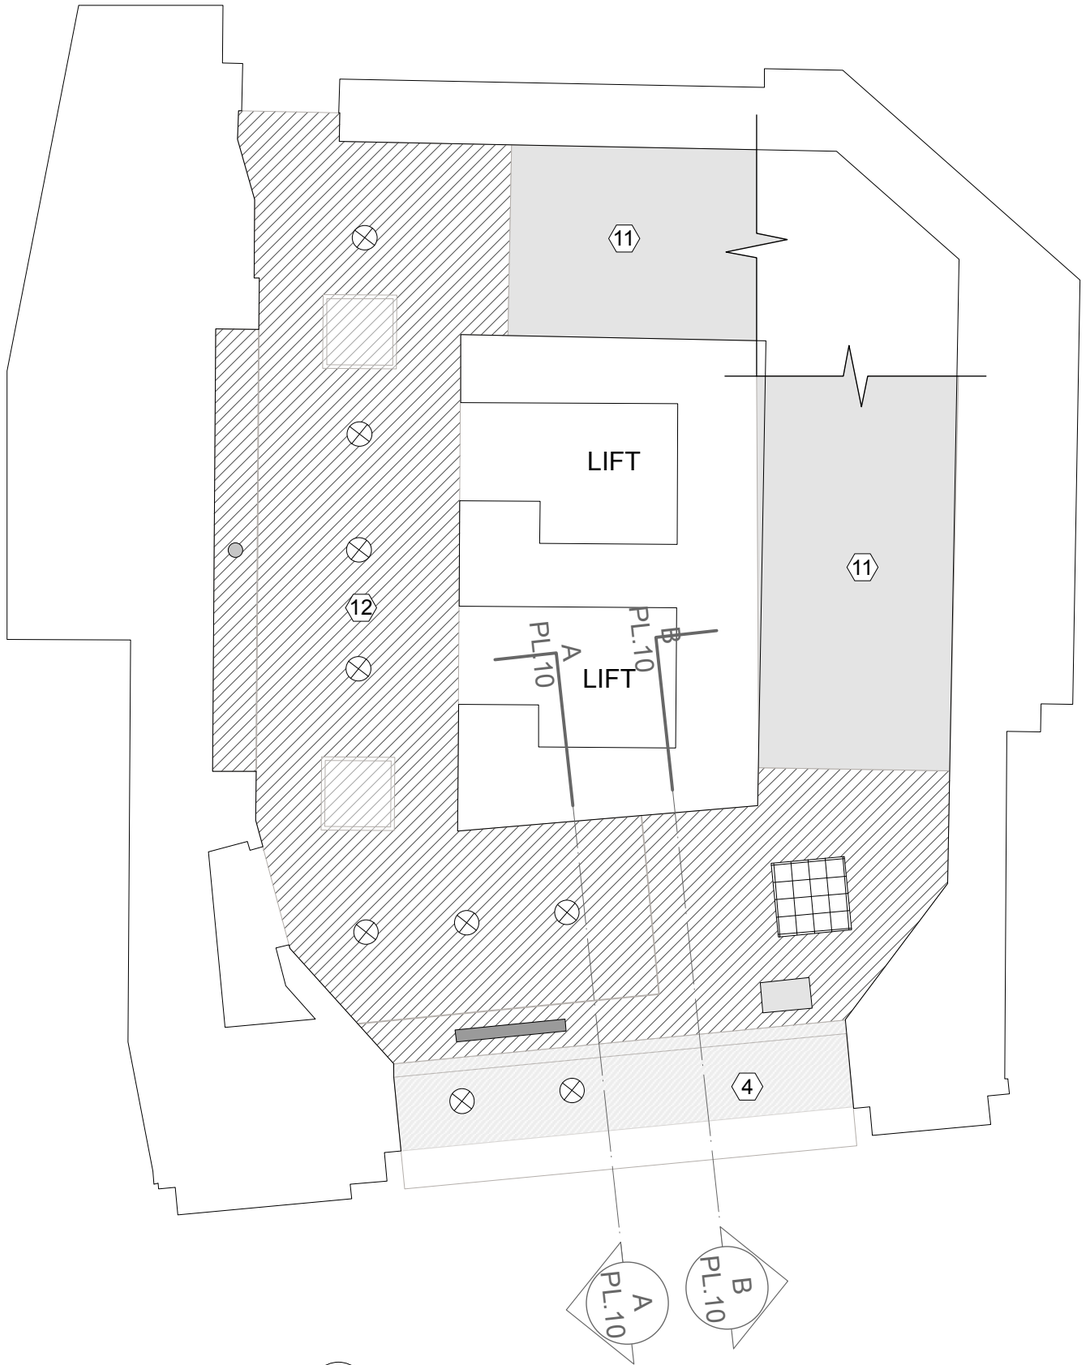


1 Existing Old Bank St - entrance RCP
Scale: 1:50

Key

1. Granite step with anti slip strips
2. Glazed aluminium doorset
3. Painted Wall
4. Painted Bulkhead
5. Entry panel
6. Sandstone facade
7. Entrance matting
8. Carpet flooring
9. Vinyl flooring
10. Blocked up pavement light
11. Staircase plasterboard soffit
12. Plasterboard ceiling

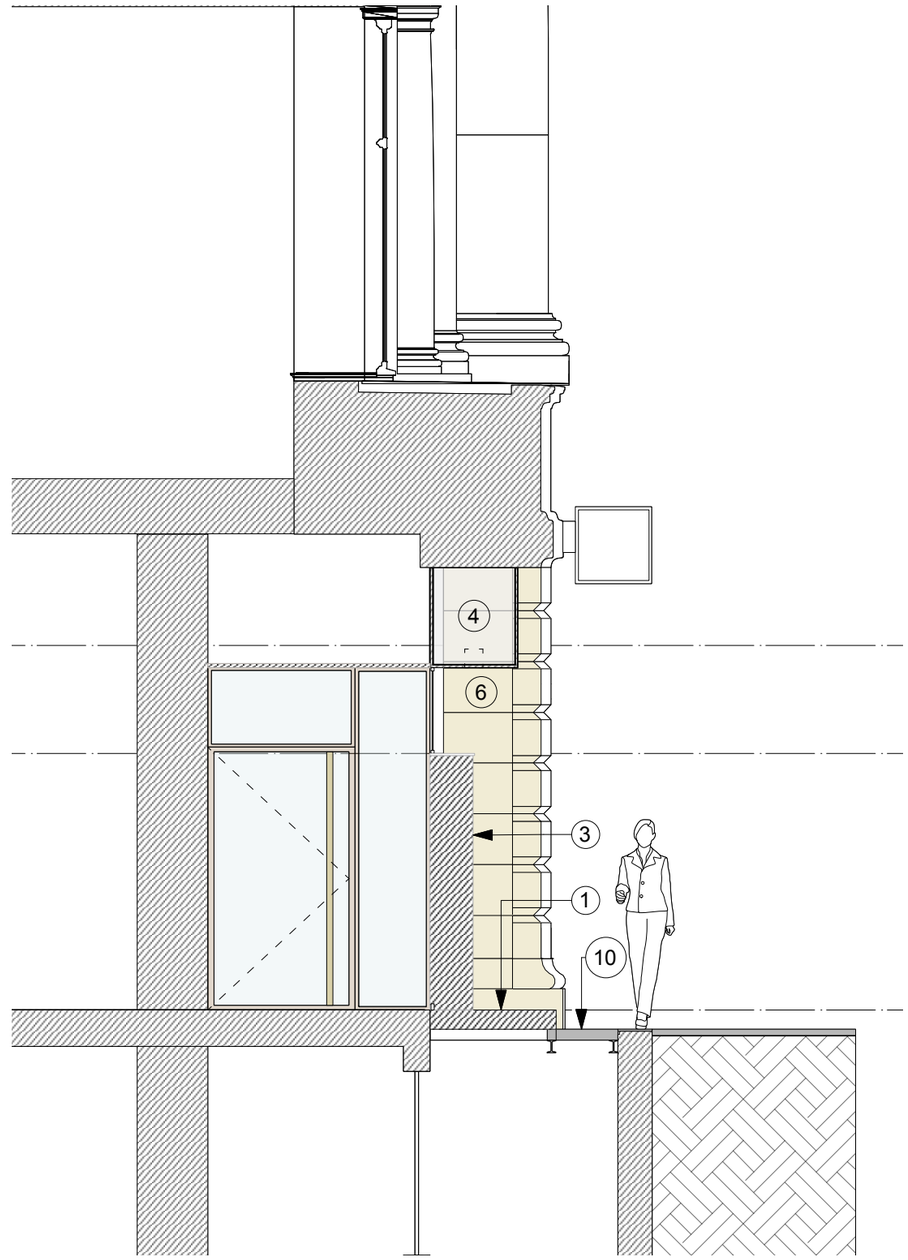

2 Existing Old Bank St - Section B
Scale: 1:50

0 1 2 M

Hutchison Kivotos Architects 2 Whites Grounds London SE1 3LA 020 7403 7323 email: info@hkarchitects.co.uk

Revisions

P1 Issued for planning 01.07.19

PLANNING	Dwg. No. **316.PL.10**
Project: Manchester Royal Exchange, Southern Offices	Drawing title: Existing Bank Street entrance RCP
Client: BVK	Scale 1:250 @ A3 Rev P1
	Drawn by VL Date July 2019

Do not scale. All dimensions to be confirmed on site.
Information contained in this drawing is the sole copyright of Hutchison Kivotos Architects Ltd. and is not to be reproduced without permission.