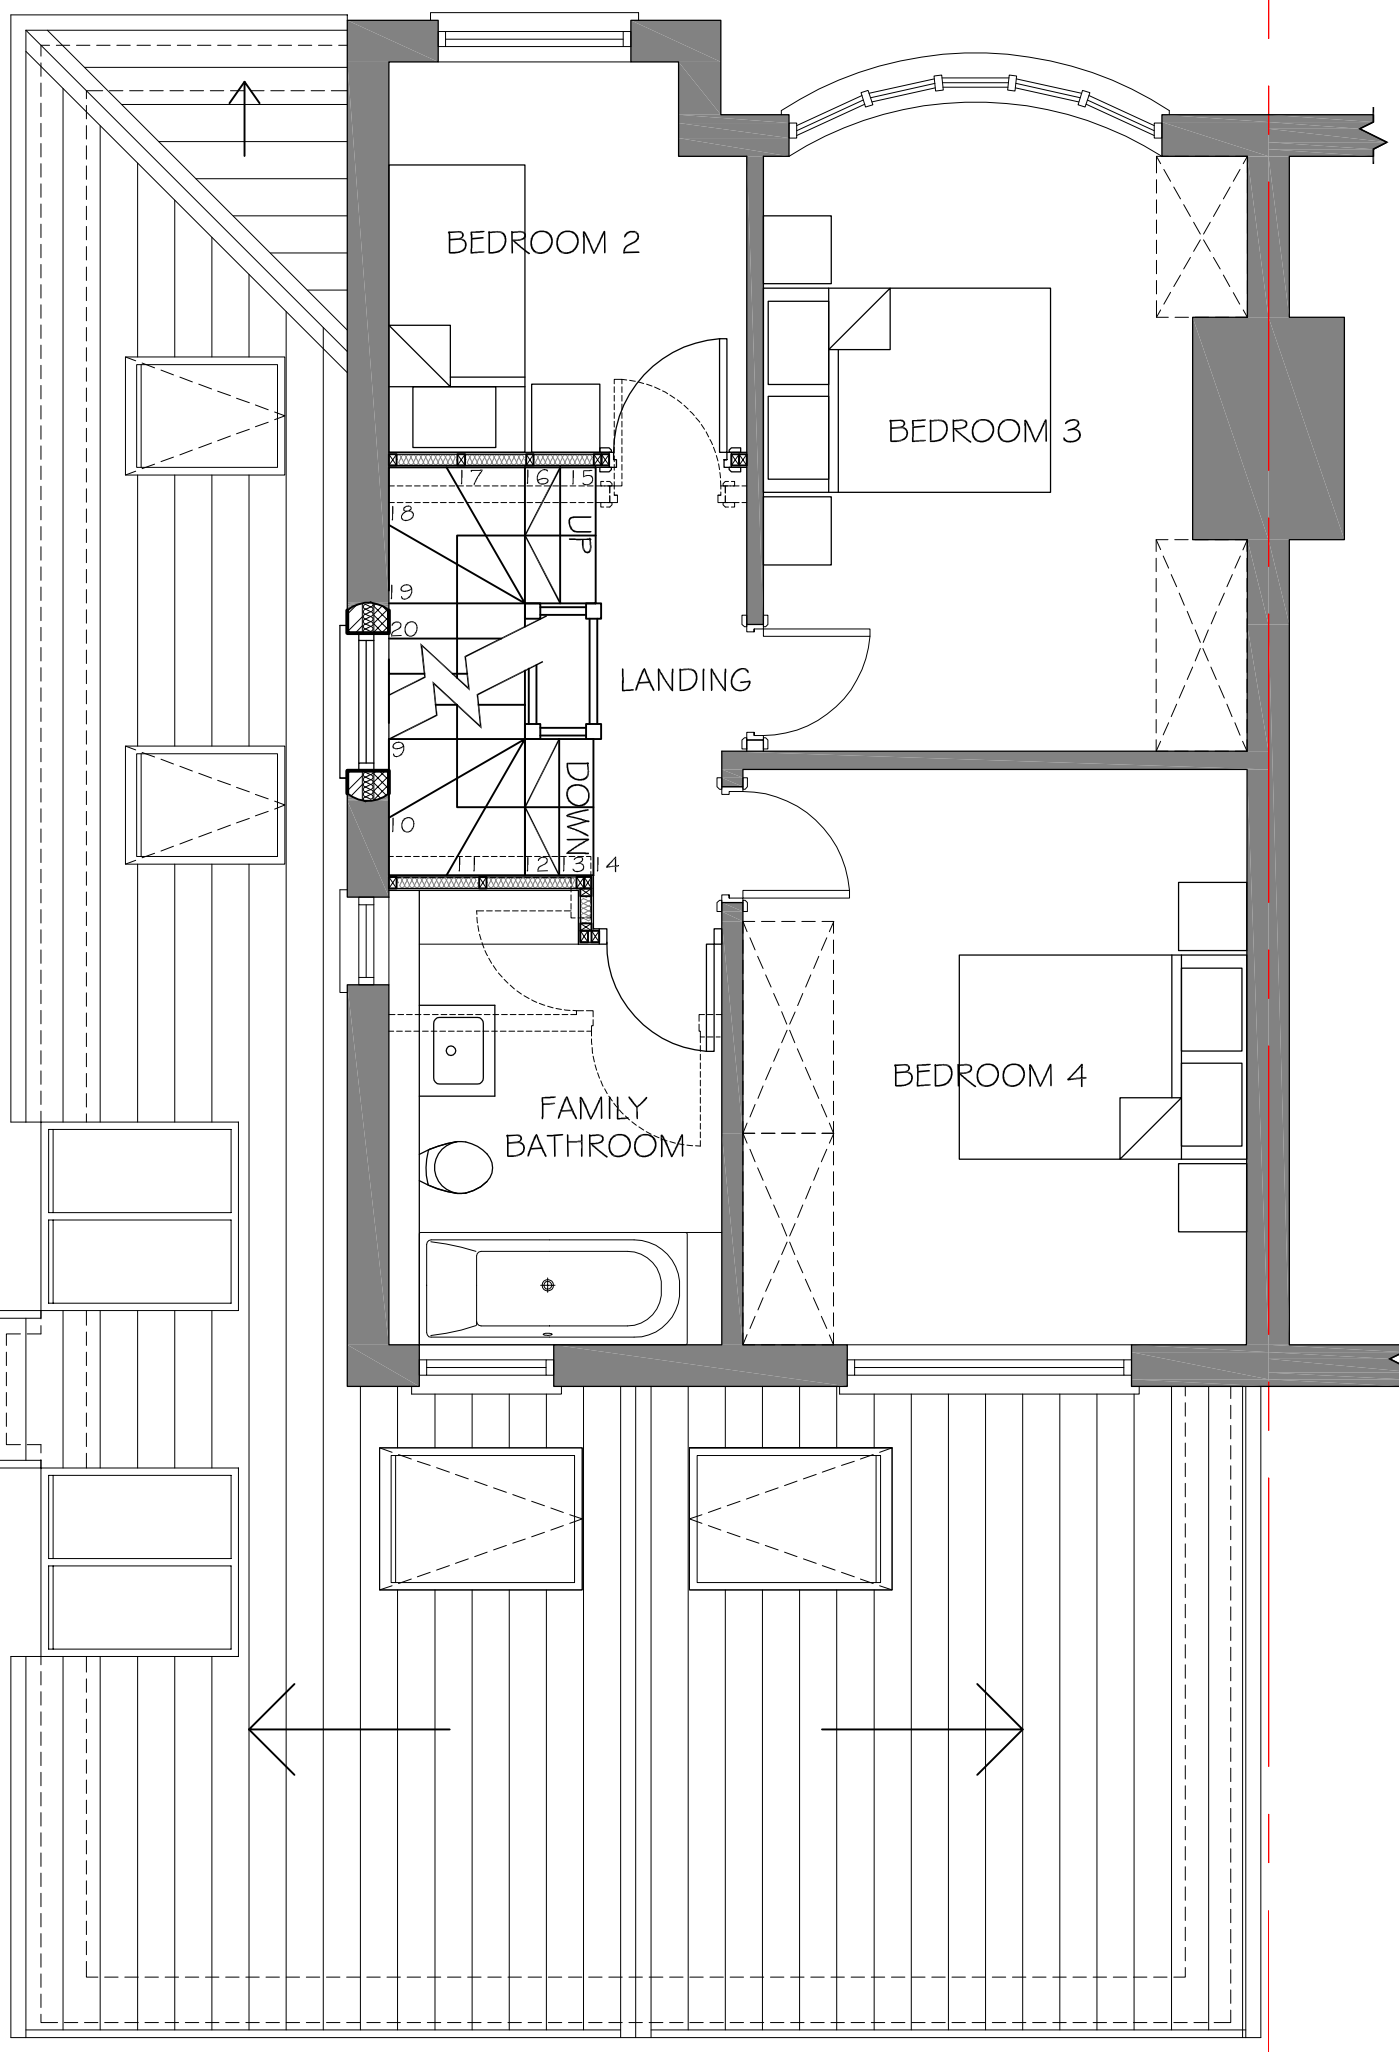

Revision	Description	Init.	Date

PLANNING

PZ VI Architects & Designers
47A Park Lane Poynton Stockport Cheshire SK12 1RD
Tel: 01625 403 516 Fax: 01625 403 516
E-mail:info@pzvi-architects.co.uk

Project: 27 FERNDENE ROAD, WITHINGTON, MANCHESTER

Client: MR AND MRS NICHOLSON

Drawing Title: PROPOSED FIRST FLOOR PLAN

Drawing No:	Rev:	Drawn By:	Checked:	Scale:	Date:
KR680-PL-203		R.T.W.	J.Albutt	1:50 @ A3	20.03.2019