
PLANNING DRAWINGS
All dimensions are to be checked by client. Any discrepancies are to be reported to the Architect. This drawing to be Read in Conjunction with all associated Architects or Consultants Details & Specifications. This drawing is for illustrative purposes only and does not form part of any contract.

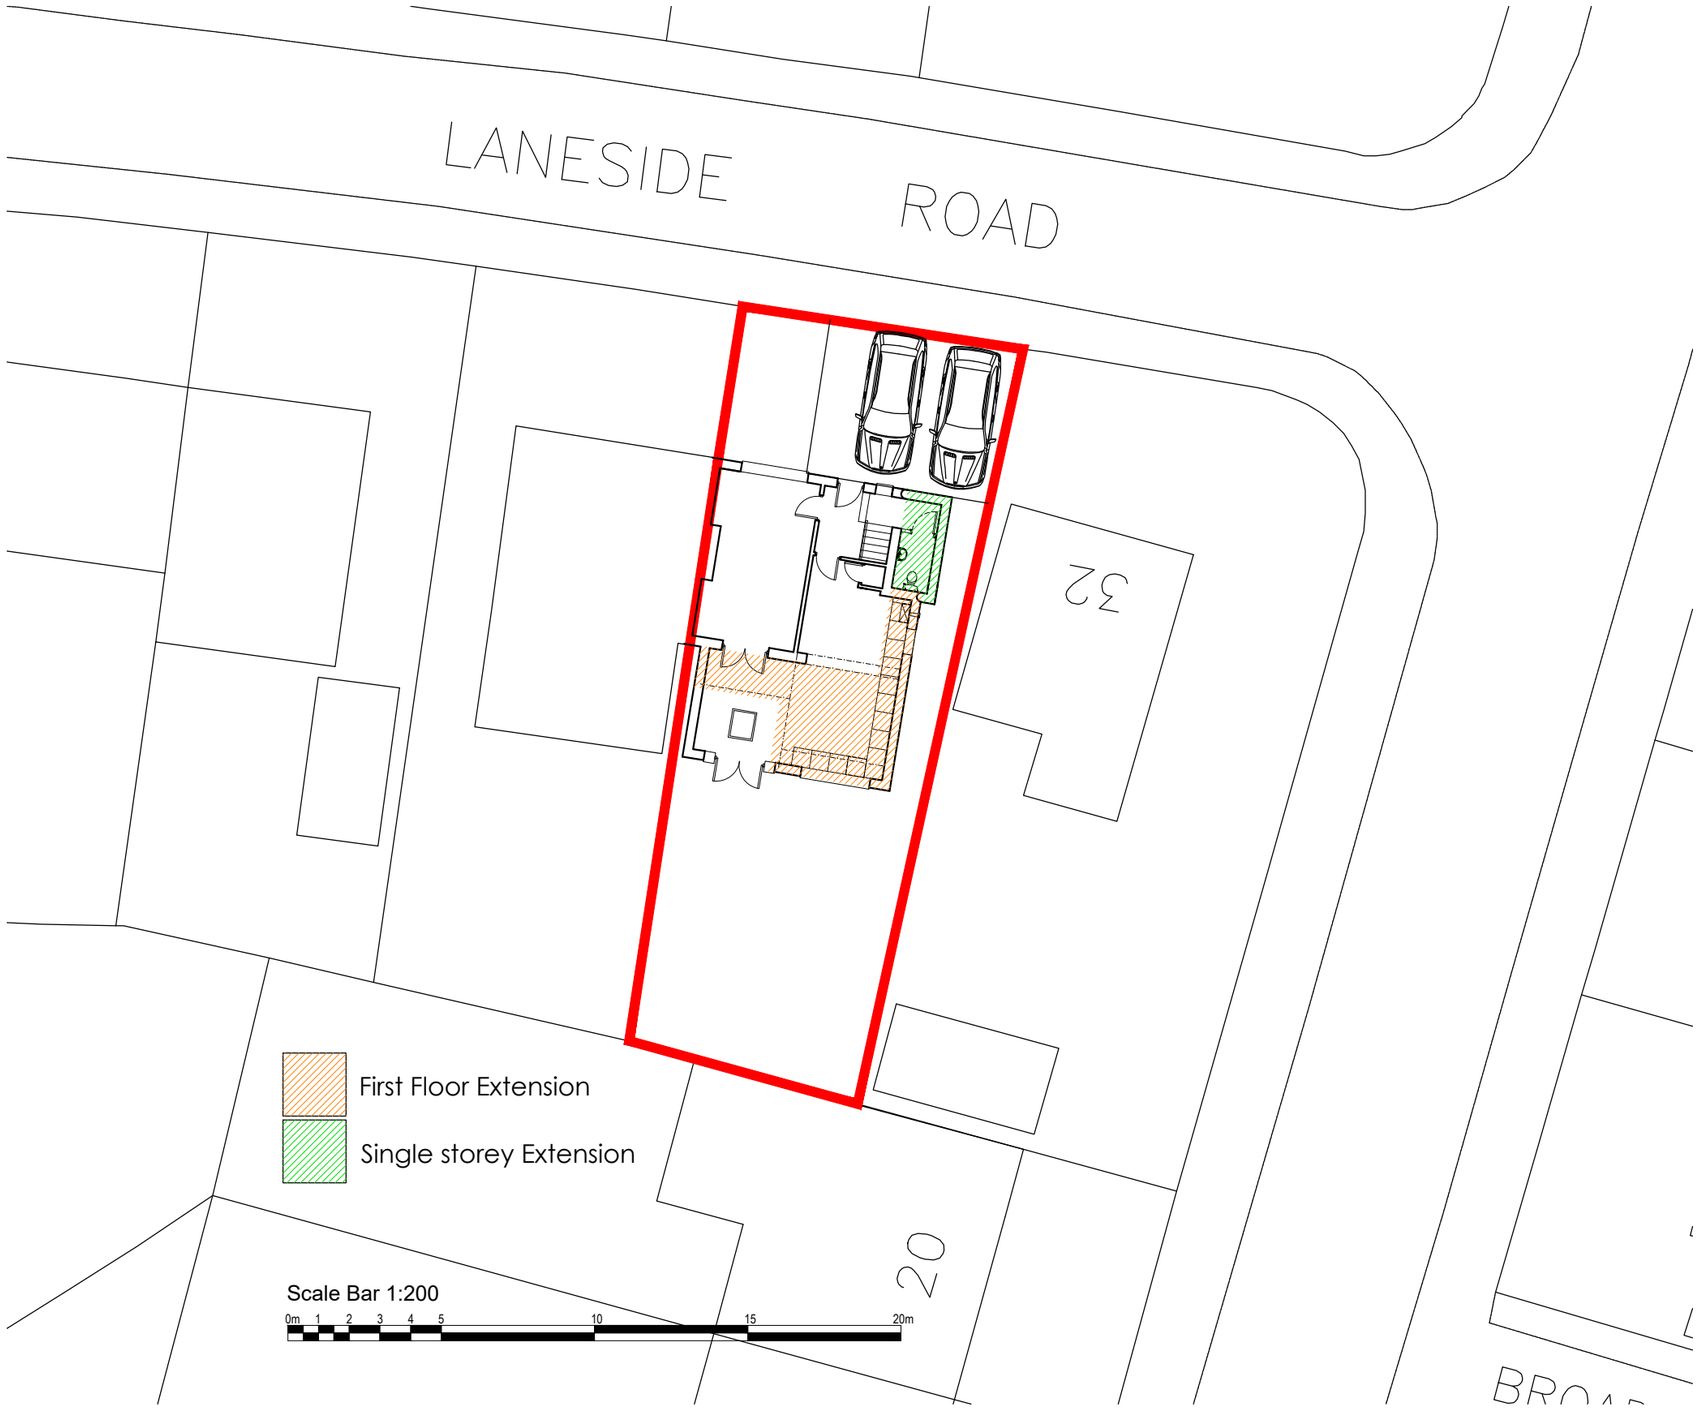

.	.	.	.
Date.	Revision.	By.	No.

B2 Architecture Limited
2b Beech Road,
Hale,
Altrincham,
Cheshire,
WA15 9HX

Tel No. 0161 928 0051

Email. enquiries@B2architecture.co.uk

Proposed development at. No.30 Laneside Rd, Didsbury, Manchester

Client. Mr & Mrs C Fish

Drawing title. Site Plan

Status. Planning	Date. JUNE 2019
Scale. 1:200 @ A3	Drawn. PGJA
Checked. B2 Architecture	
Job No. 19-50	Drawing No. 02
Revision. .	

© THIS DRAWING AND THE BUILDING WORKS DEPICTED THEREIN ARE THE COPYRIGHT OF B2 ARCHITECTURE LIMITED AND MAY NOT BE USED, COPIED OR AMENDED EXCEPT BY WRITTEN PERMISSION.