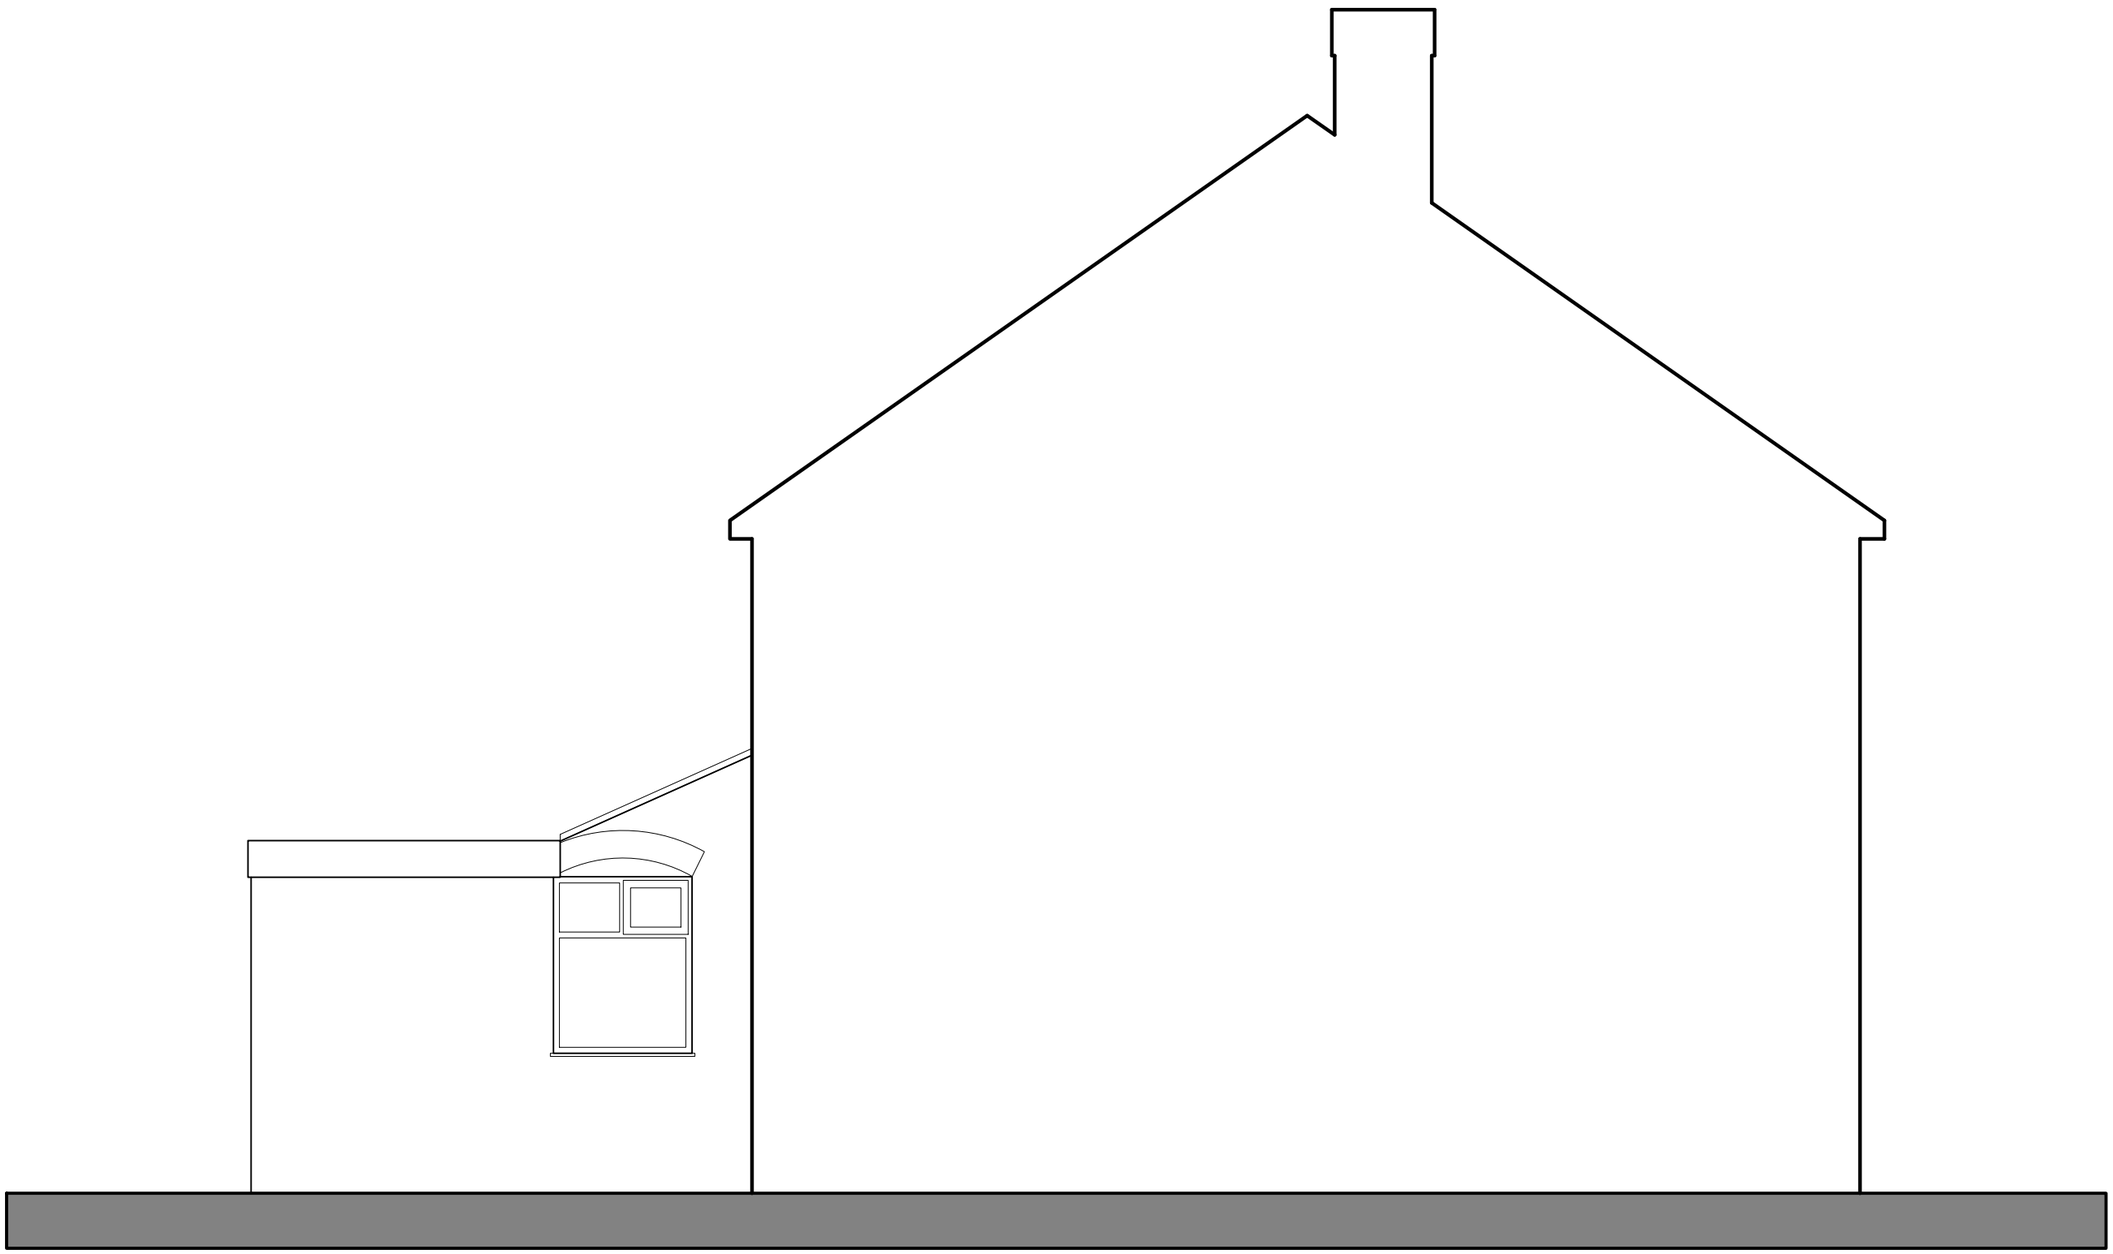

Revision	Description	Init.	Date

SURVEY

PZ VI Architects & Designers
47A Park Lane Poynton Stockport Cheshire SK12 1RD
Tel: 01625 403 516 Fax: 01625 403 516
E-mail:info@pzvi-architects.co.uk

Project:
27 FERNDENE ROAD,
WITHINGTON, MANCHESTER

Client:
MR J NICHOLSON

Drawing Title:
NORTH-WEST ELEVATION

Drawing No:	Rev:		
KR680-S-108			
Drawn By:	**Checked:**	**Scale:**	**Date:**
R.T.W.	J.Albutt	1:50 @ A3	29.03.2019