Week:



Store Name:	Manchester Piccadilly (FOTG)
Store No:	BAU.M1 2GH
Futurama W.O:	133671
Programme:	BAU / ACQ & NB
CAD reference:	P1F4M0
Address:	12-15 Gate Way House 4 Piccadilly Piccadilly Approach Manchester, M1 2GH
Project manager:	Steve Brown

Revision:	
	10/07/18 - KP - Original Scheme ----- earlier revisions in file -----
Rev I (Contracts)	01/04/19 - KP - Window vinyls 2, 3 & 4 (FAST, FRESH FOOD) removed from scheme. Displayed full height and half height graphics by others changed. Photomontage updated.
Rev J (Contracts)	21/05/19 - KP - Full and Half height graphics by others swapped out for new graphics. Photomontage added.
Rev J1 (Contracts)	03/07/19 - KP - Sign D, projector removed. Sign C, projector pod amended. Half height graphics removed & manifestations placed in same windows. OS map and photomontage updated.
Rev K (Contracts)	04/07/19 - KP - Window vinyls 7 & 9 removed and replaced with full height graphics of skyline. Half height graphics reinstated. Collections and photomontages updated to suit.
Rev L (Contracts) Rev L1 (Contracts)	05/07/19 - KP - Blue text removed from window graphics by others. Photomontages updated. 22/07/19 - KP - Sign D, Co-op projector reinstated. OS map and photomontage updated.

Olympia House
Lockwood Court
Middleton Grove
Leeds
LS11 5TY
United Kingdom

Telephone:
0113 270 5595
Facsimile:
0113 277 1143
E-mail:
postbox@futurama.ltd.uk

delivering branded environments™

futurama

ISSUED FOR CONFIRMATION NOT MANUFACTURE



Proposed



Existing

Proposed/Existing Window graphics

Store Name:	Manchester Piccadilly (FOTG)
Store No:	BAU.M1 2GH
Futurama W.O:	133671
Programme:	BAU / ACQ & NB
CAD reference:	P1F4M0
Project manager:	Steve Brown
Address:	12-15 Gate Way House 4 Piccadilly Piccadilly Approach Manchester, M1 2GH
Revision:	L1
Original Scheme:	KP


Olympia House
Lockwood Court
Middleton Grove
Leeds
LS11 5TY
United Kingdom

Telephone:
0113 270 5595
Facsimile:
0113 277 1143
E-mail:
postbox@futurama.ltd.uk

delivering branded environments™

futurama

ISSUED FOR CONFIRMATION NOT MANUFACTURE

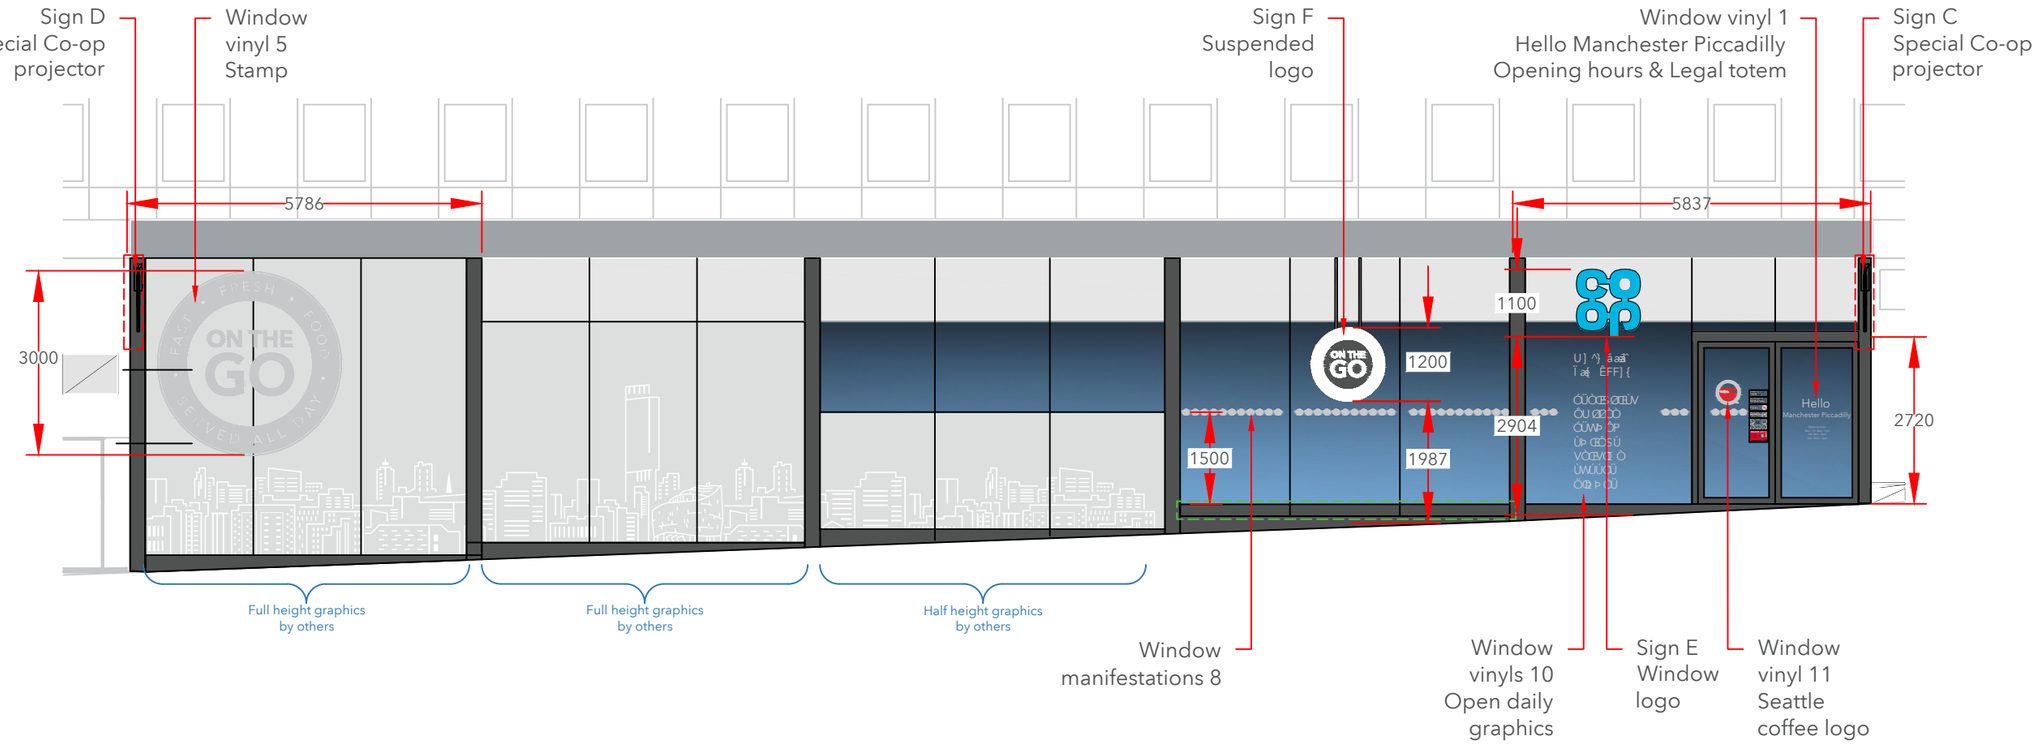

Scale Bar 1:100

0 1000 2000 3000 4000 5000 6000 7000 8000 9000 10000

Contractor Notes

Painting	Store front / eaves fascia / stall riser / rainwater goods / window & door frames to be painted traffic grey. Background to be painted traffic grey. New background to be painted out around new signage.	
Backgrounds	Existing should be suitable for proposed logos. Mullions to be checked to ensure they are suitable for proposed EC+ style projectors. (See red dotted lines).	
Illumination	All illuminated signs to have 5amp switched fused spur located behind sign location	
Window Graphics	Vinyl contractor to supply window manifestation/graphics proposal.	

Installation Notes

Equipment		
Safety	Restricted working hours may apply due to neighbouring workplaces.	

Production Notes

Suitability for Production	Full survey required following completion of building work	
CFN	TBC	

Additional Notes

Floor line window graphics	Window vinyl 8 item (see green dotted lines) indicates line of floor. Size/details TBC.	
Window graphics by others	Window graphics displayed on this scheme are for illustrative purposes only. Not to be used for final artwork. Grey - Transparent white vinyl. White - Solid vinyl Blue - Solid vinyl.	

Proposed Elevation 1 (Option 1), Scale 1:100 @ A3

Store Name: Manchester Piccadilly (FOTG)
Store No: BAU.M1 2GH
Futurama W.O: 133671
Programme: BAU / ACQ & NB
CAD reference: P1F4M0
Project manager: Steve Brown

Address: 12-15 Gate Way House
4 Piccadilly
Piccadilly Approach
Manchester, M1 2GH
Revision: L1
Original Scheme: KP

Olympia House
Lockwood Court
Middleton Grove
Leeds
LS11 5TY
United Kingdom


Telephone:
0113 270 5595
Facsimile:
0113 277 1143
E-mail:
postbox@futurama.ltd.uk

delivering branded environments™

futurama

ISSUED FOR CONFIRMATION NOT MANUFACTURE

Signs A & B
Tray signs with logos removed from scheme
(Rev A)

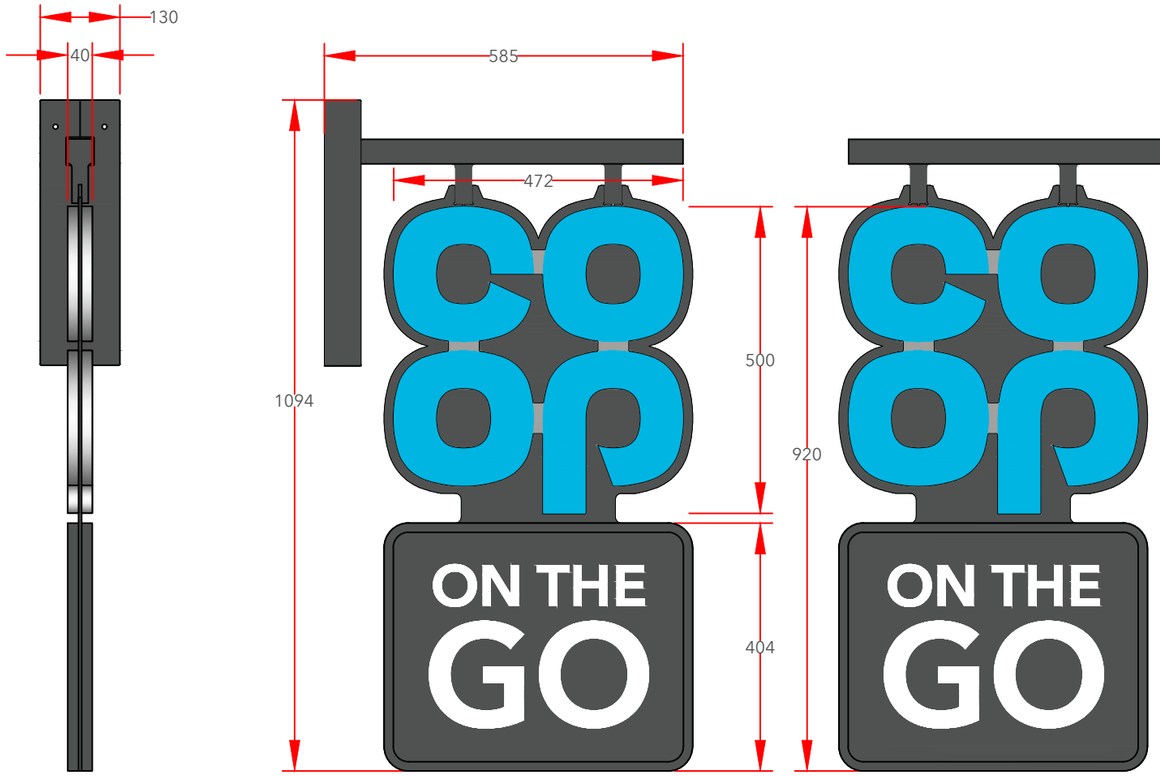

Side 1 Side 2

Signs C & D Specifications: Scale 1:10


Bespoke Iconic projection sign.

500mm built up letters on both sides. Individual 3D letters constructed from silver aluminium side returns and Co-op BLUE acrylic faces.

Internally illuminated bespoke projection signs

Fully welded 5mm Mild Steel wall mounting plate and support frame. Profile cut logo mounting plate from 5mm Mild Steel, welded to the hanging tubes. All visible steel work to be finished silver to match RAL 7043 TRAFFIC GREY.

Final design TBC

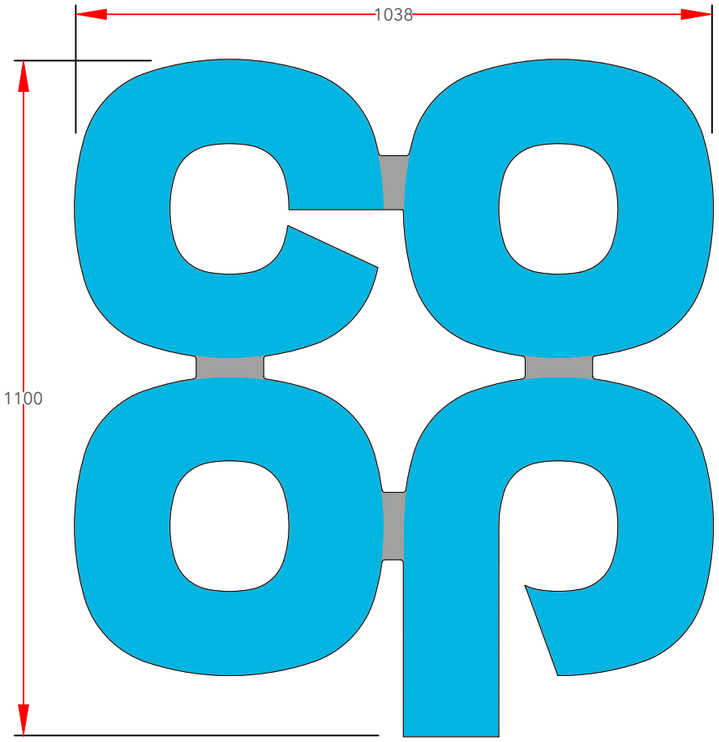


Sign E Specifications:

1100mm
Scale 1:10 @A3

1100mm built up Co-op logos to be bonded to front and back of glazing. Internal logo provides a carrier for LED's to shine outwards for external logo to illuminate.

3D built-up letters to have aluminium sides, 50mm deep with Co-op blue acrylic faces. Internal logo does not illuminate but has a carrier for LED's to shine outwards. All visible edges, aluminium returns & mounting plate to be finished Silver RAL 9006 60% gloss. Internally illuminated by white LEDs. Full spec to be confirmed.

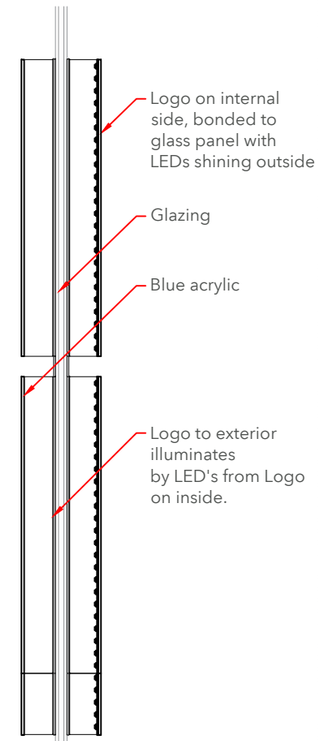

Cross Section
Scale 1:10 @A3

Sign F Co-op window logo removed from scheme (Rev B)

Collections (Option 1)

Store Name:	Manchester Piccadilly (FOTG)
Store No:	BAU.M1 2GH
Futurama W.O:	133671
Programme:	BAU / ACQ & NB
CAD reference:	P1F4M0
Project manager:	Steve Brown
Address:	12-15 Gate Way House 4 Piccadilly Piccadilly Approach Manchester, M1 2GH
Revision:	L1
Original Scheme:	KP

Olympia House
Lockwood Court
Middleton Grove
Leeds
LS11 5TY
United Kingdom


Telephone: 0113 270 5595
Facsimile: 0113 277 1143
E-mail: postbox@futurama.ltd.uk

delivering branded environments™

futurama

ISSUED FOR CONFIRMATION NOT MANUFACTURE



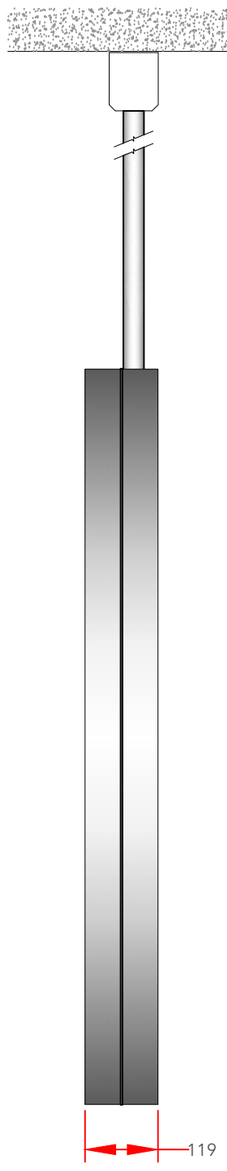

Sign F Specifications:

Ø1200mm Double sided built up logo.
Steel mounting plate with individual built-up disc, exterior face to be internally illuminated, interior face to be non-illuminated. Mounting plate to be 3mm Mild Steel fixed to poles at top only.

Discs to have aluminium sides, 50mm deep.
Front: 5mm Opal acrylic with plot cut, block out TRAFFIC GREY vinyl graphics to face.
Back: White acrylic with plot cut TRAFFIC GREY vinyl graphics to face.
All visible edges, aluminium returns & mounting plate to be finished Silver RAL 9006 60% gloss. Internally illuminated by white LEDs.
Scale 1:10

Ref No: 800 (Ø33.7 tubes)

Main contractor to provide an electric fused spur in sign location.

Window vinyls 2, 3 & 4 (Fast, Fresh Food) removed from scheme (Rev I)

Collections (Option 1)

Store Name:	Manchester Piccadilly (FOTG)	Address:	12-15 Gate Way House
Store No:	BAU.M1 2GH		4 Piccadilly
Futurama W.O:	133671		Piccadilly Approach
Programme:	BAU / ACQ & NB		Manchester, M1 2GH
CAD reference:	P1F4M0	Revision:	L1
Project manager:	Steve Brown	Original Scheme:	KP


Olympia House
Lockwood Court
Middleton Grove
Leeds
LS11 5TY
United Kingdom

Telephone:
0113 270 5595
Facsimile:
0113 277 1143
E-mail:
postbox@futurama.ltd.uk

delivering branded environments™

futurama

ISSUED FOR CONFIRMATION NOT MANUFACTURE

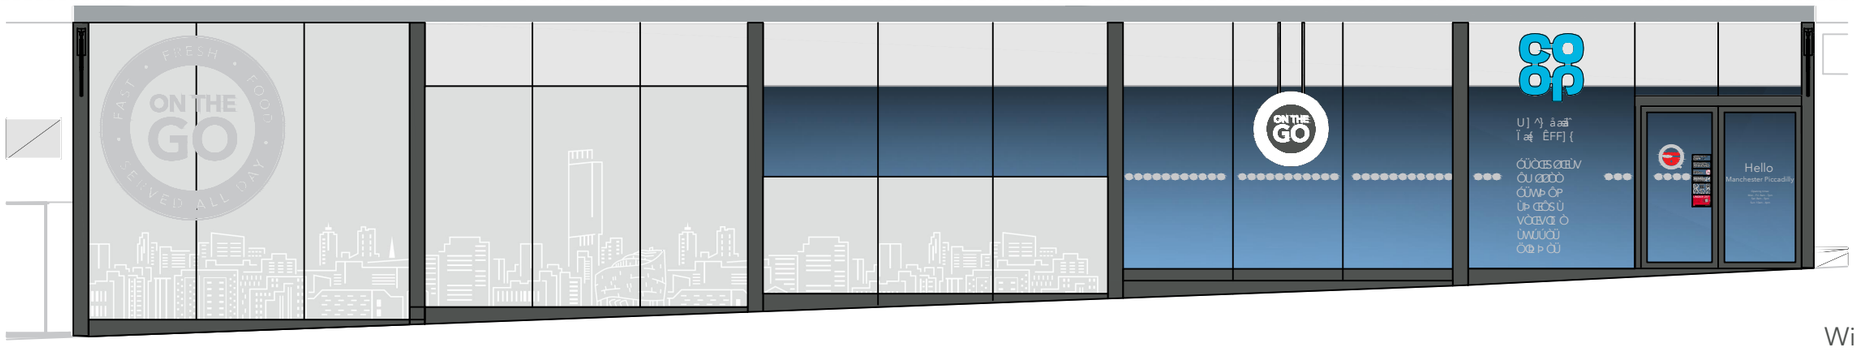

Window reference, 1:100 @ A3



Window vinyl 5, Scale 1:20

Reverse applied plot cut etched vinyl graphic to be applied to glazing panels indicated in scheme.

Final size & spec TBC. Final artwork to be supplied by others.

Window graphic to be scaled to ensure maximum visibility between window mullions and account for material sizes.

Collections (Option 1)

Store Name:	Manchester Piccadilly (FOTG)
Store No:	BAU.M1 2GH
Futurama W.O:	133671
Programme:	BAU / ACQ & NB
CAD reference:	P1F4M0
Project manager:	Steve Brown
Address:	12-15 Gate Way House 4 Piccadilly Piccadilly Approach Manchester, M1 2GH
Revision:	L1
Original Scheme:	KP


Olympia House
Lockwood Court
Middleton Grove
Leeds
LS11 5TY
United Kingdom

Telephone:
0113 270 5595
Facsimile:
0113 277 1143
E-mail:
postbox@futurama.ltd.uk

delivering branded environments™

futurama

ISSUED FOR CONFIRMATION NOT MANUFACTURE

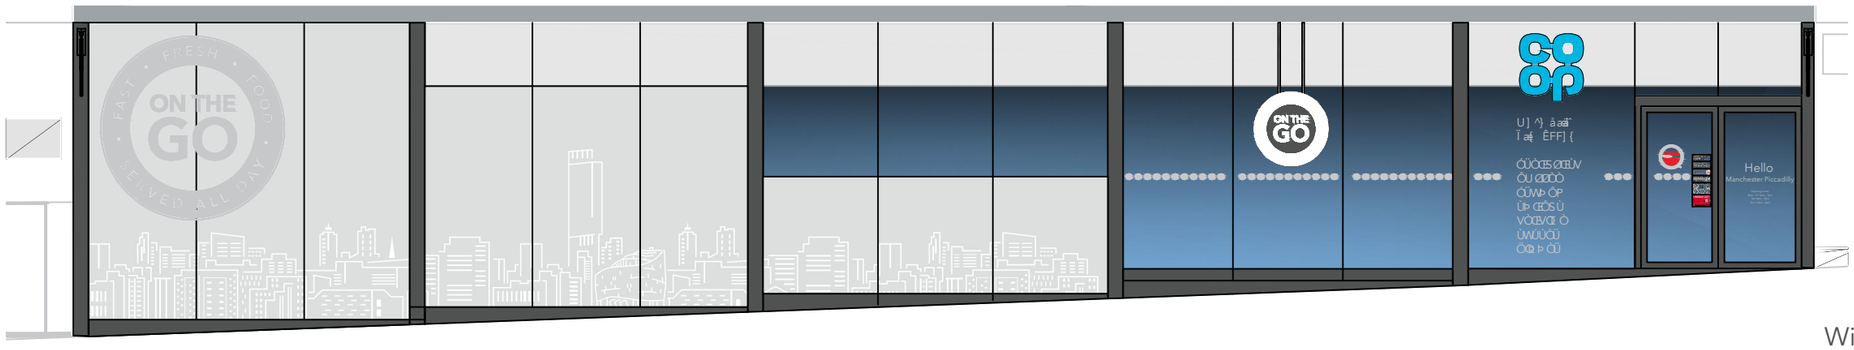

Window reference, 1:100 @ A3

Window vinyl 6, blue disc, removed from scheme (Rev A)

Window vinyl 7, Opening times removed from scheme (Rev K)



Window manifestations 8
Scale 1:10

Etched vinyl roundels with cut out letters, 'ON THE GO'
Graphics to be internally applied.

Check survey to determine lengths required.

Collections (Option 1)

Store Name:	Manchester Piccadilly (FOTG)
Store No:	BAU.M1 2GH
Futurama W.O:	133671
Programme:	BAU / ACQ & NB
CAD reference:	P1F4M0
Project manager:	Steve Brown
Address:	12-15 Gate Way House 4 Piccadilly Piccadilly Approach Manchester, M1 2GH
Revision:	L1
Original Scheme:	KP


Olympia House
Lockwood Court
Middleton Grove
Leeds
LS11 5TY
United Kingdom

Telephone:
0113 270 5595
Facsimile:
0113 277 1143
E-mail:
postbox@futurama.ltd.uk


delivering branded environments™

futurama

ISSUED FOR CONFIRMATION NOT MANUFACTURE

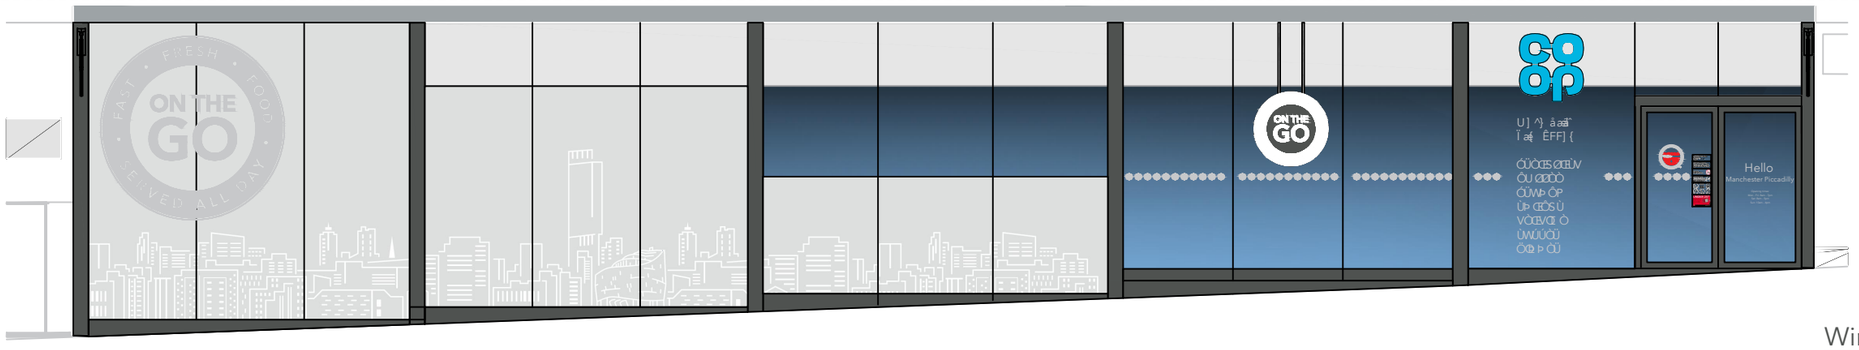

Window reference, 1:100 @ A3

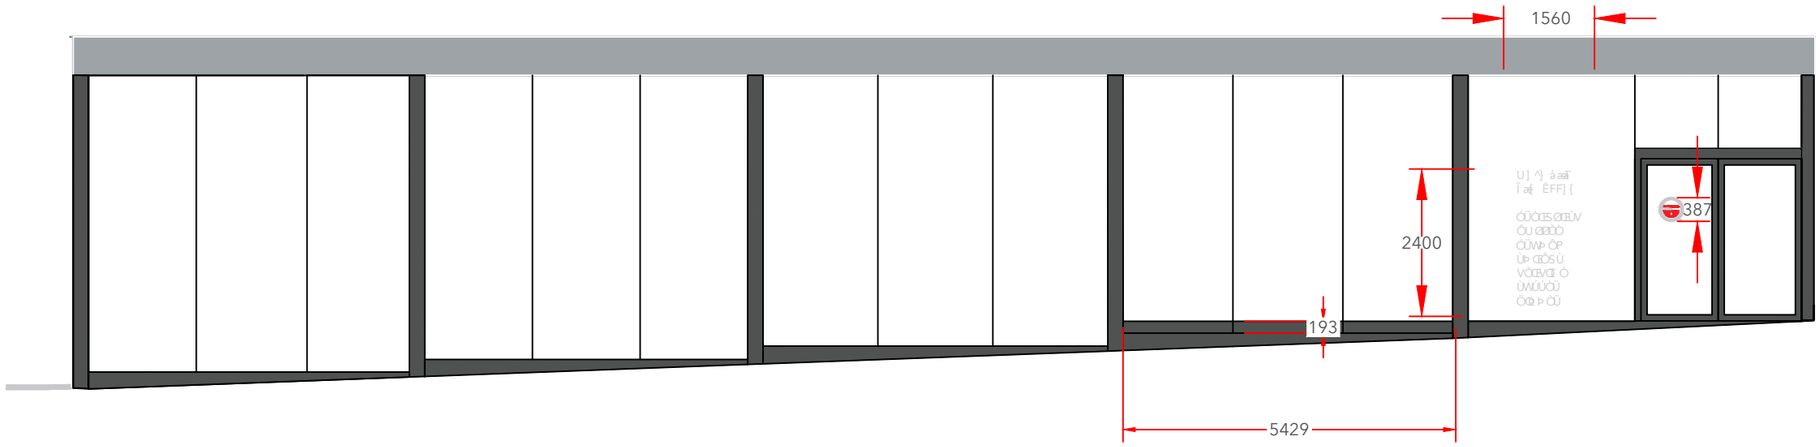

Window vinyl 9,
Solid grey vinyl
removed from
scheme (Rev K)

Window vinyls 10, Scale 1:100

Reverse applied plot cut
graphics on etched vinyl.
'Open daily, 7am - 11pm,
BREAKFAST, COFFEE... ... DINNER.
Final size and spec TBC. Final
artwork to be supplied by others.



Window vinyl 11, Scale 1:50

Reverse applied, digital print
onto clear, Seattle's Best Coffee.

Final size & spec TBC. Final
artwork to be supplied by others.

Collections (Option 1)

Store Name:	Manchester Piccadilly (FOTG)	Address:	12-15 Gate Way House 4 Piccadilly Piccadilly Approach Manchester, M1 2GH
Store No:	BAU.M1 2GH		
Futurama W.O:	133671		
Programme:	BAU / ACQ & NB		
CAD reference:	P1F4M0	Revision:	L1
Project manager:	Steve Brown	Original Scheme:	KP


Olympia House
Lockwood Court
Middleton Grove
Leeds
LS11 5TY
United Kingdom

Telephone:
0113 270 5595
Facsimile:
0113 277 1143
E-mail:
postbox@futurama.ltd.uk

delivering branded environments™

futurama

ISSUED FOR CONFIRMATION NOT MANUFACTURE

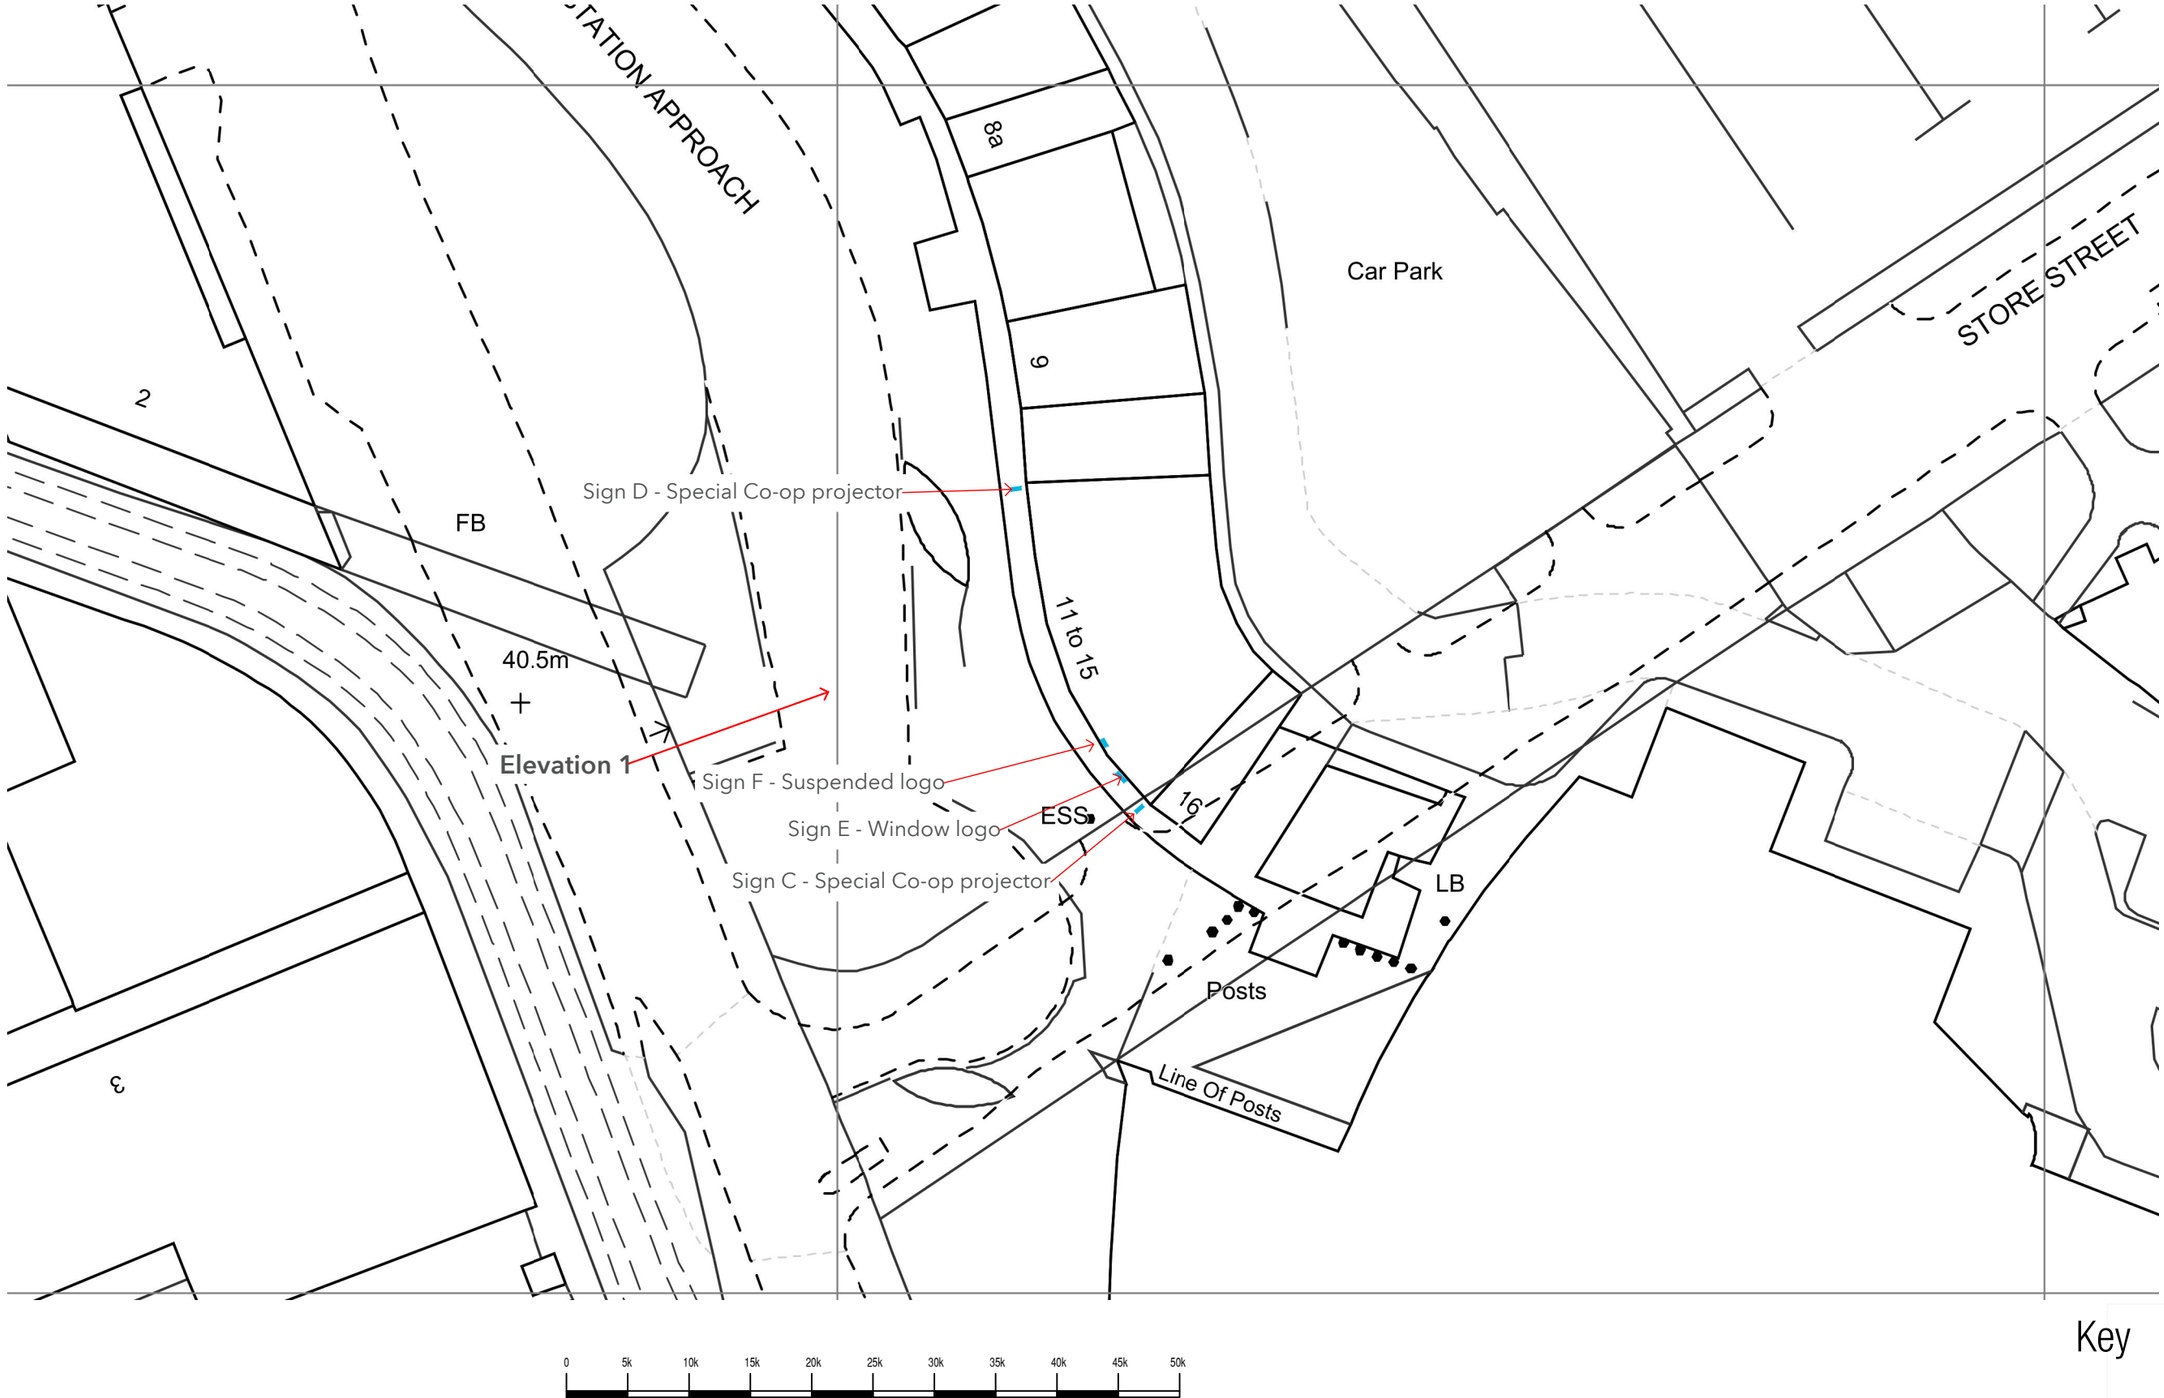

Collections (Option 1)

Store Name:	Manchester Piccadilly (FOTG)
Store No:	BAU.M1 2GH
Futurama W.O:	133671
Programme:	BAU / ACQ & NB
CAD reference:	P1F4M0
Project manager:	Steve Brown
Address:	12-15 Gate Way House 4 Piccadilly Piccadilly Approach Manchester, M1 2GH
Revision:	L1
Original Scheme:	KP

Olympia House
Lockwood Court
Middleton Grove
Leeds
LS11 5TY
United Kingdom

Telephone:
0113 270 5595
Facsimile:
0113 277 1143
E-mail:
postbox@futurama.ltd.uk

delivering branded environments™

futurama

ISSUED FOR CONFIRMATION NOT MANUFACTURE