

All Dimensions should be checked on site.
Do not scale this drawing.
Any drawing errors should be brought to the attention of the architect.
COPYRIGHT DaC Design

REVISIONS:

REV.	DETAILS OF REVISION	DATE

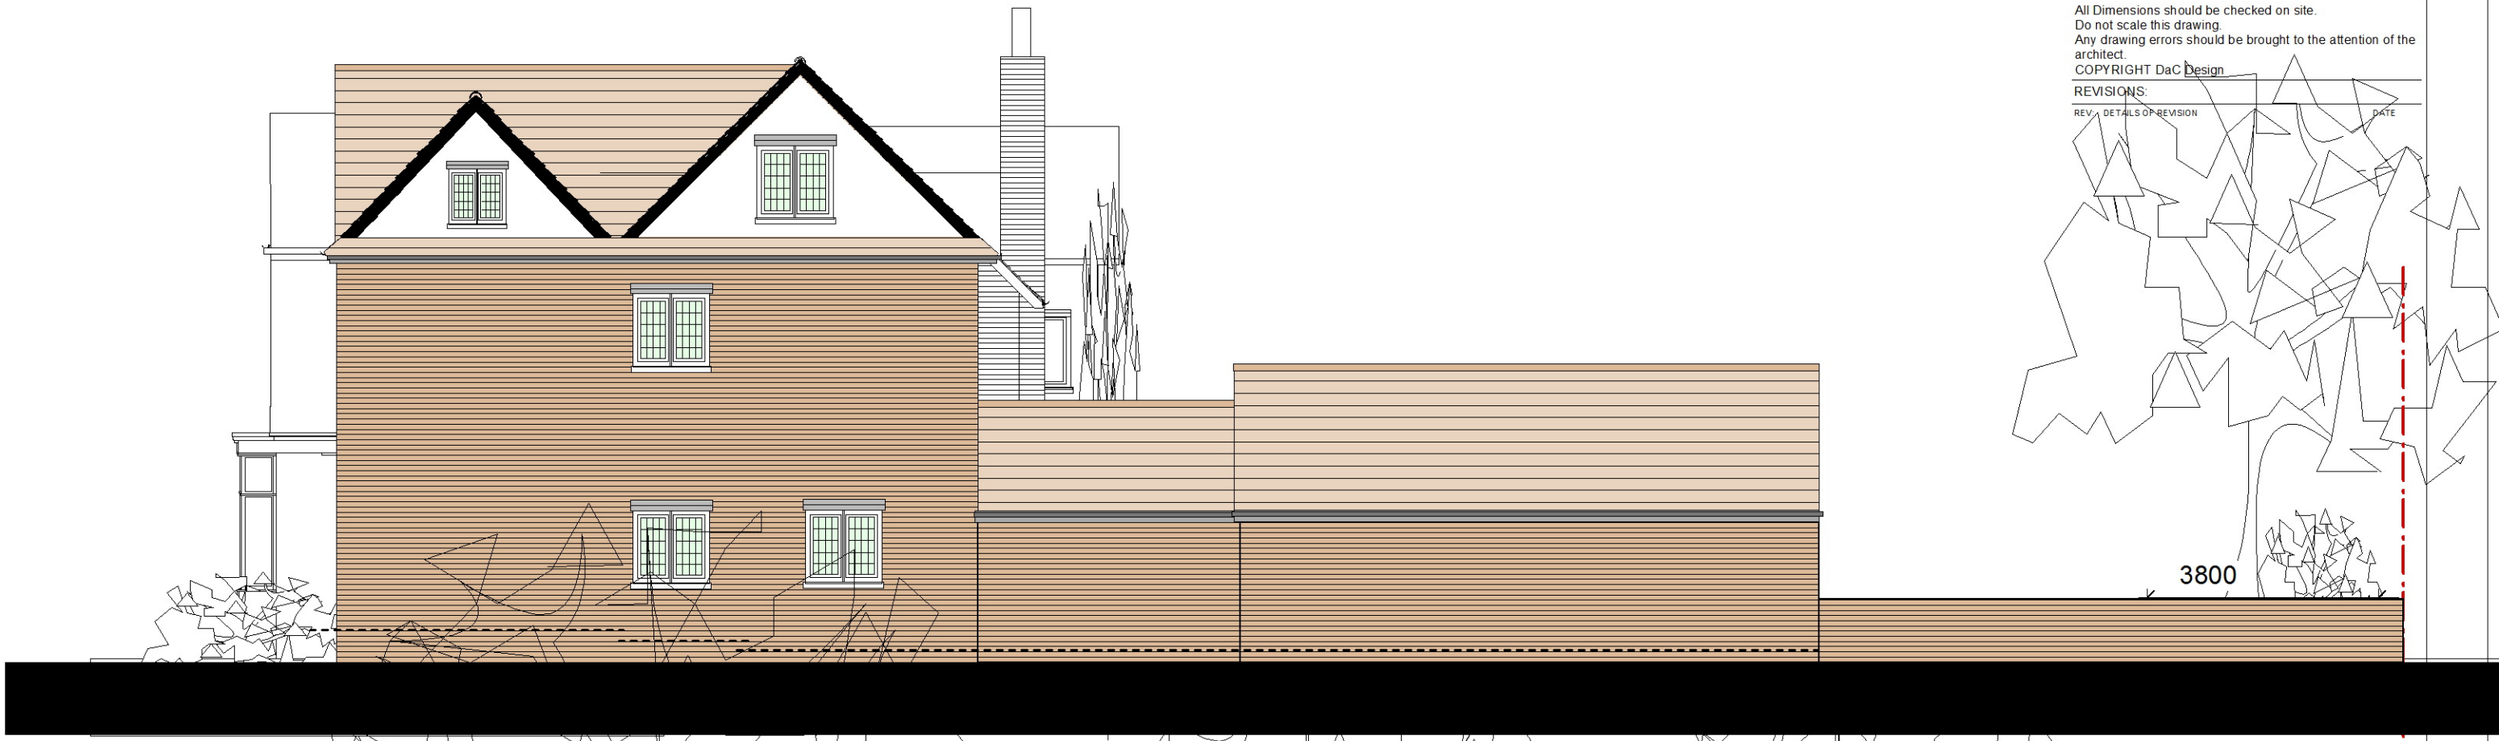

NORTH ELEVATION TO 12 ELM ROAD AS EXISTING

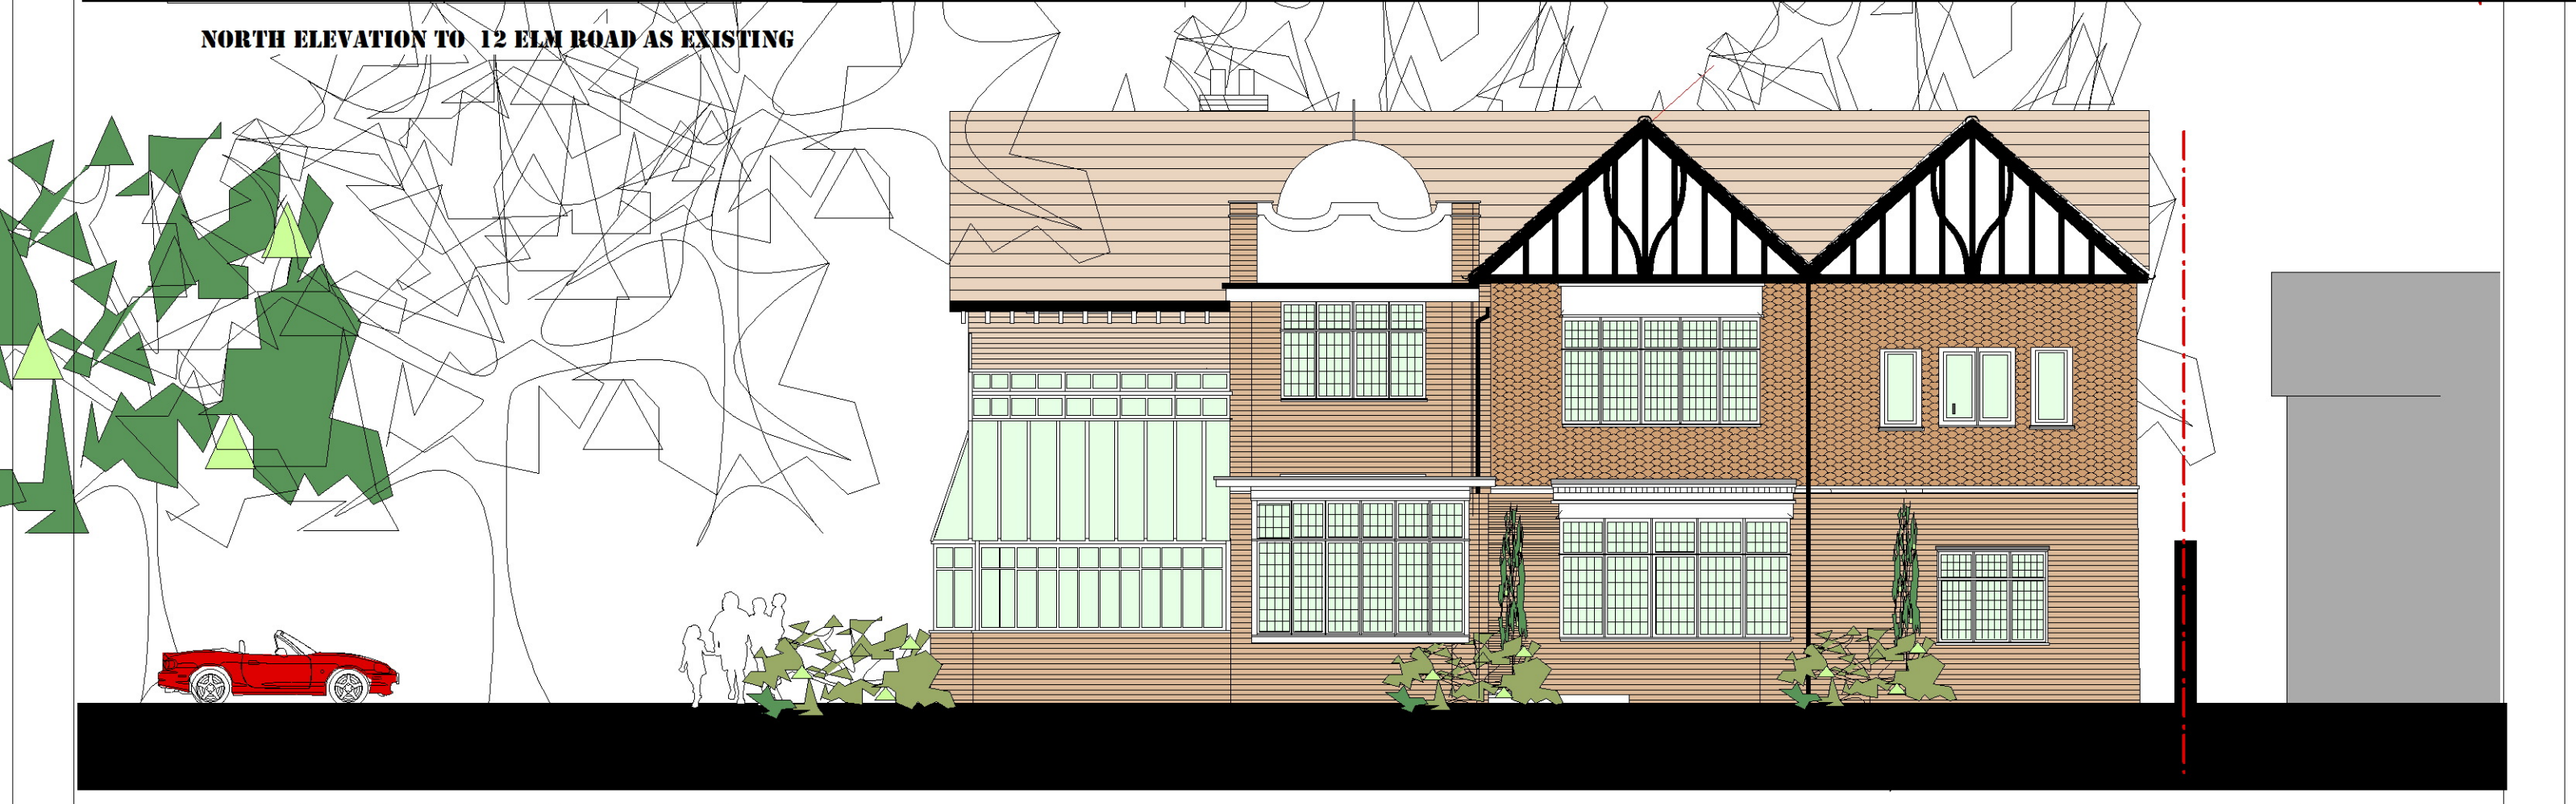

GARDEN ELEVATION/ SECTION (EAST) AS EXISTING

SCALE 0m 2m 4m 5m

P04.1

DRAWING: SECTION & ELEVATIONS as EXISTING (North & East)

JOB TITLE: REMODEL & EXTENSION _ 13 Parkfield Rd South, Didsbury, M20 6DB

CLIENT: Mr & Mrs UMAR

SCALE: 1:100 @ A3

DATE: Nov 2016

D@C DESIGN
ARCHITECTURE & PLANNING
0776 452 3545 0161 425 3934