
NOTE:DO NOT SCALE FROM THIS DRAWING.ALL DIMENSIONS TO BE CHECKED ON SITE.TO BE READ IN CONJUNCTION WITH ALL RELEVANT CONSULTANTS DOCUMENTATION


Construction (Design and Management) Regulations 2015

Designer Considerations

LDM Surveyors' duty on this project is that of "Designer" as defined by Regulation 5,
and have avoided foreseeable risks to those involved in the construction and future use of the
structure and in so doing eliminated hazards (as far as is reasonably practical, taking account of
other design considerations) and reduced risks associated with those hazards.
The Designer has provided adequate information about any significant risks associated with the
design and has co-operated with the work with others in order to improve the way in which risks are
managed and controlled.
The associated risks are restricted to site or project specific risks and as such are not considered
as a complete and final list of all hazards that may exist

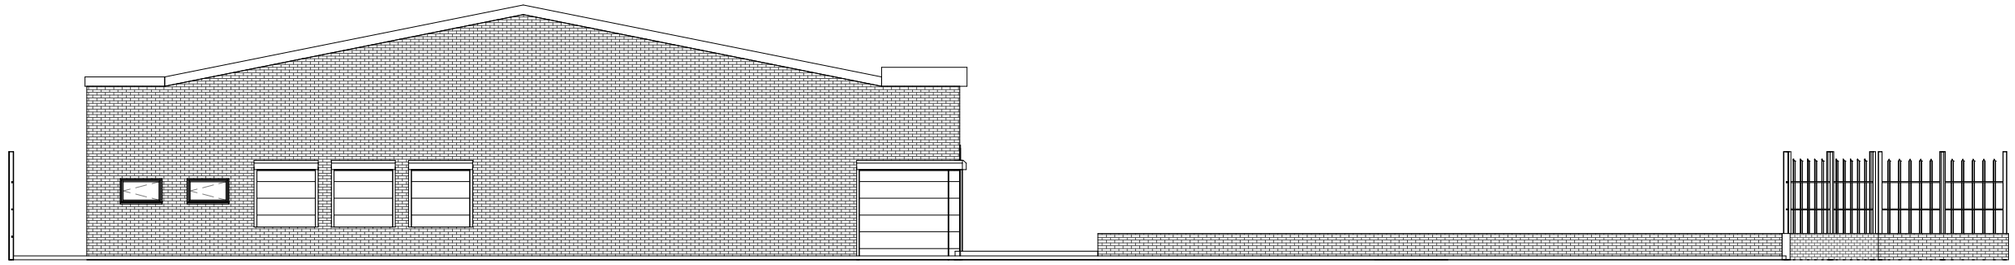

1 Front Existing
1 : 150

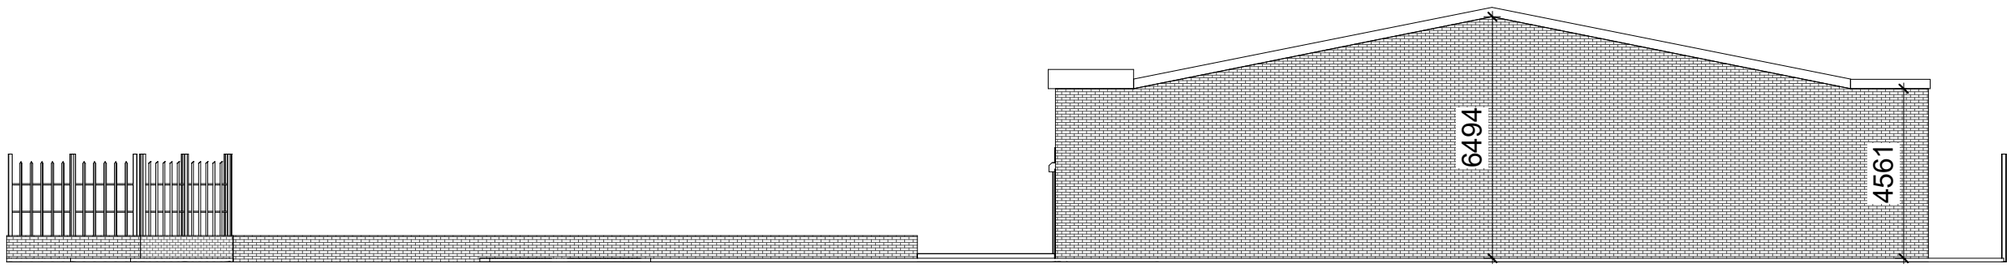

2 Rear Existing
1 : 150

		LDM Design		PROJECT Whitworth Street, M11 2DW	CLIENT Suzheng Chen	
					Date Issue Date	Project number Project Number	Scale (@ A3) 1 : 150
CODE	STATUS	SUITABILITY DESCRIPTION	PURPOSE OF ISSUE	SHEET Existing Elevations (Ashton Old Rd)	Drawn by Author	DRWAING NUMBER PS201	REV
					Checked by Checker		