


The builder must check the site and the approved drawings before commencing the works and must take any working measurements as neccessary.Any discrepancy in the drawing must be reported to the client .

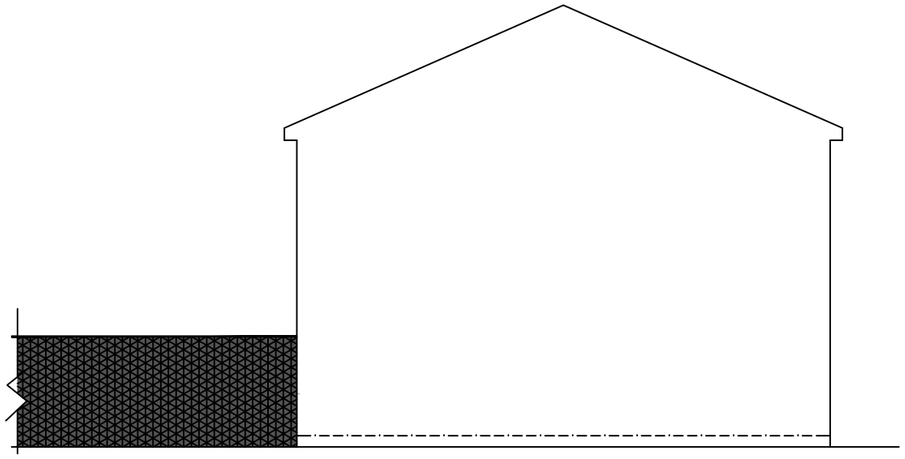

Elevation from No 72

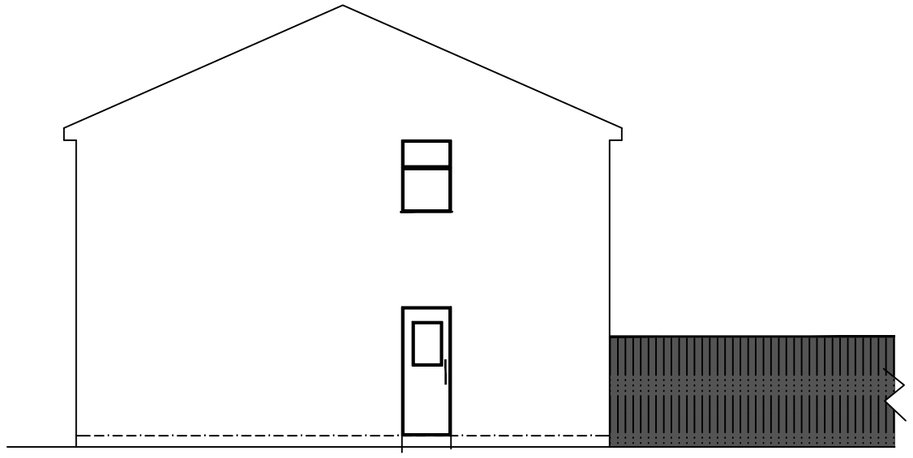

Side Elevation

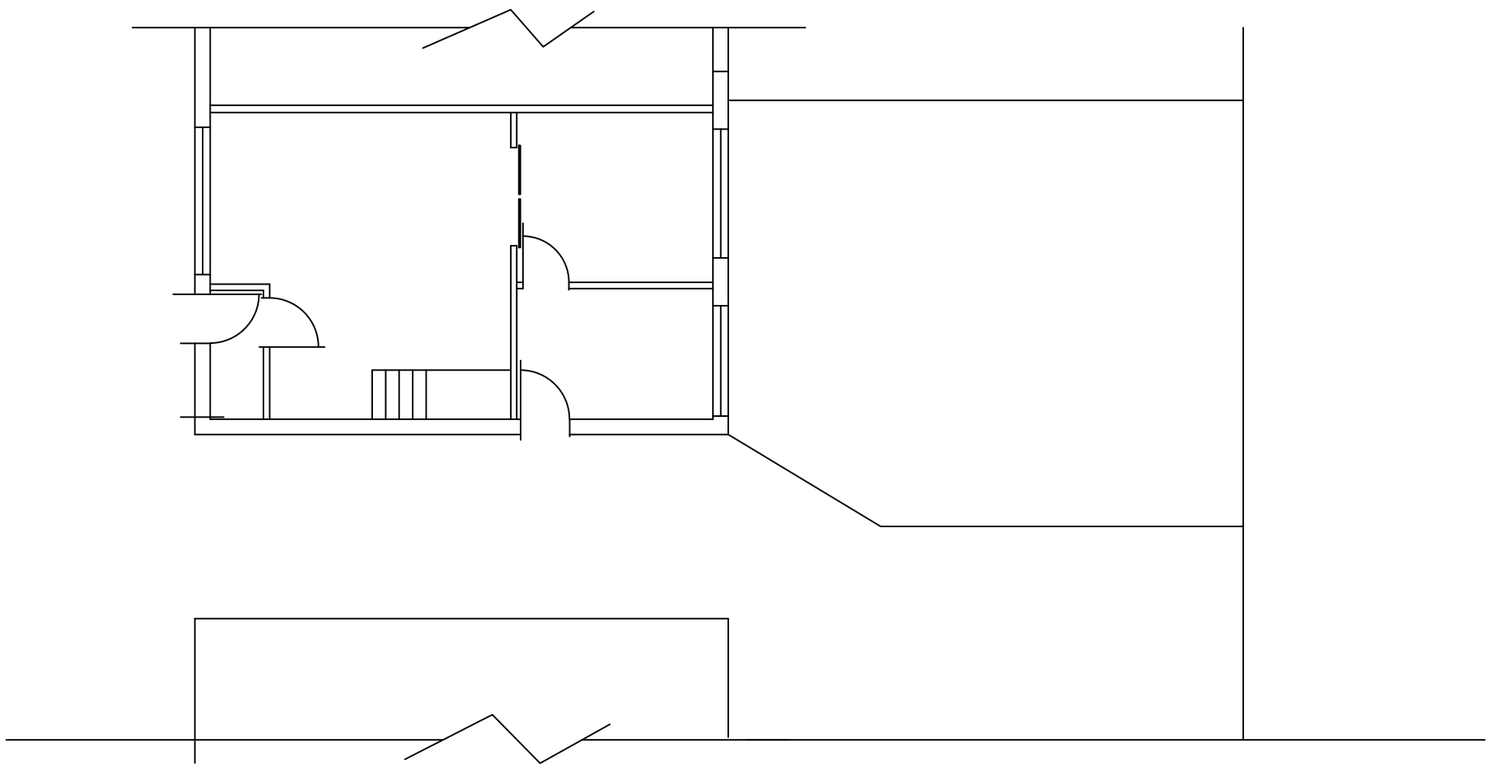

Plan

H S H

Engineering Design Services
428 Cheetham Hill Road Cheetham Manchester
M8 9LE. UK 01617956385,07940197 333

project title	Proposed ground floor extension to create an additional living space.
client	**Mr Zahid Hussain**
dwg. title	Existing Plan & Elevations

dwg.no.	sheet no.	scale.	job no.
02		1:100 @ A3	

20 Cardinal Street M/c M8 0WN

drawn by.	checked by.	approved by.	date
TZ		-	Dec 2018