
Copyright of this drawing is vested in BPM Architectural and it must not be copied or reproduced without written consent. Figured dimensions only are to be taken from this drawing. DO NOT SCALE OFF THIS DRAWING ..... IF IN DOUBT ASK.

All contractors must visit the site and be responsible for taking and checking all dimensions relative to their work. BPM architectural are to be advised of any variation between drawings and site conditions.


Electronic data/ drawings issued as 'read only' and should not be interrogated for measurement. All dimensions and levels should be 'read only' from those values stated in text, on the drawings

KEY PLAN:

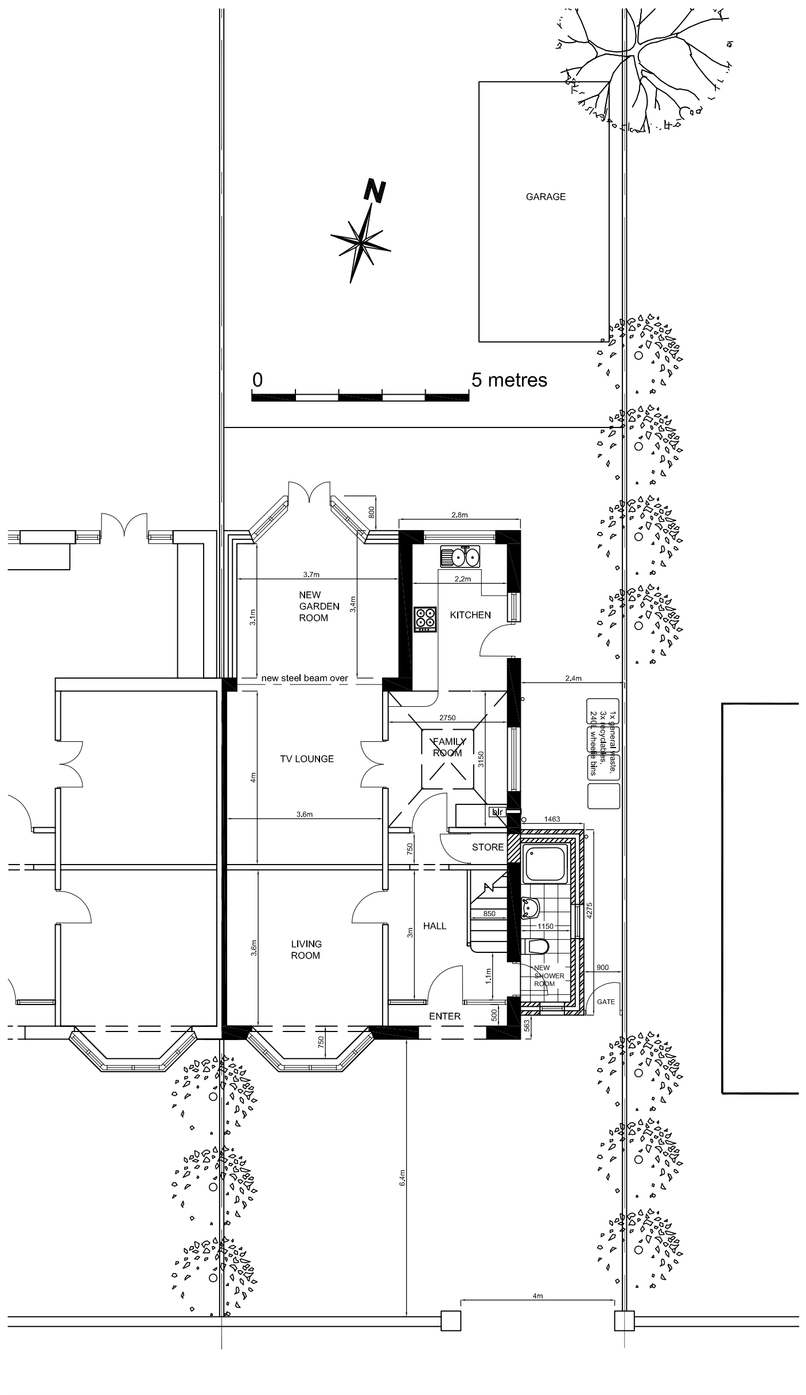


BENNETT ROAD

PROPOSED SITE PLAN
SCALE 1:100 @A1

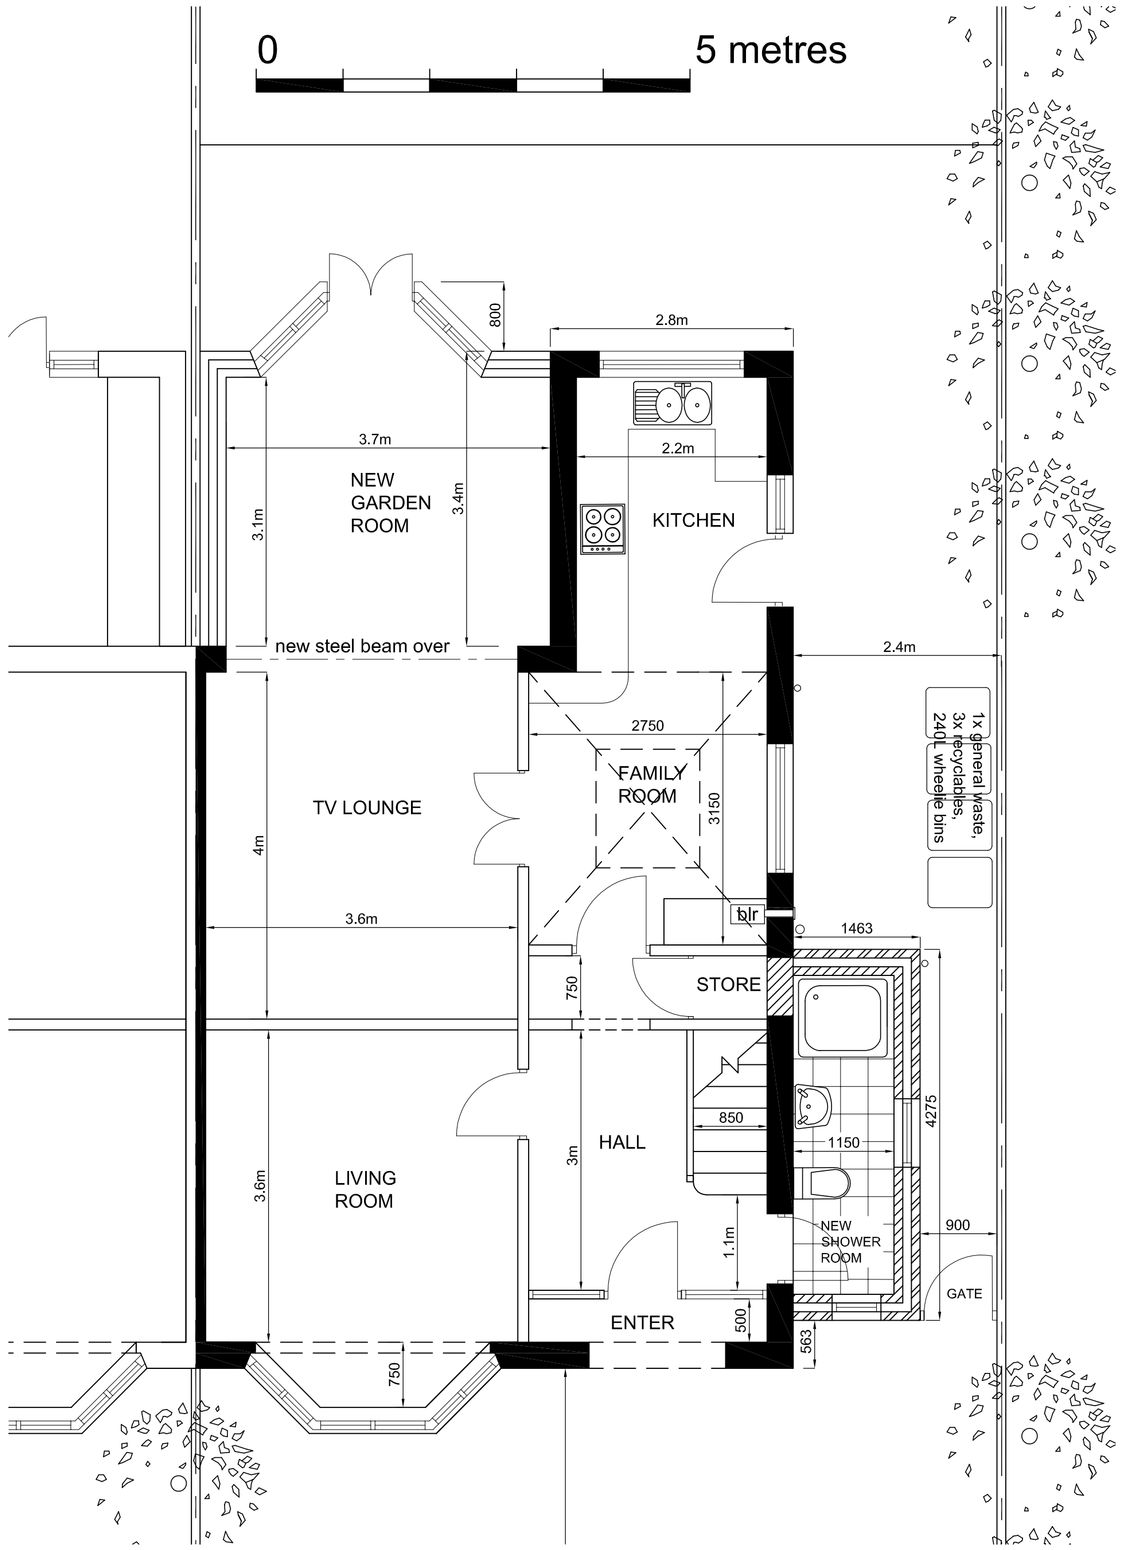

PROPOSED GROUND FLOOR PLAN
SCALE 1:50 @A1

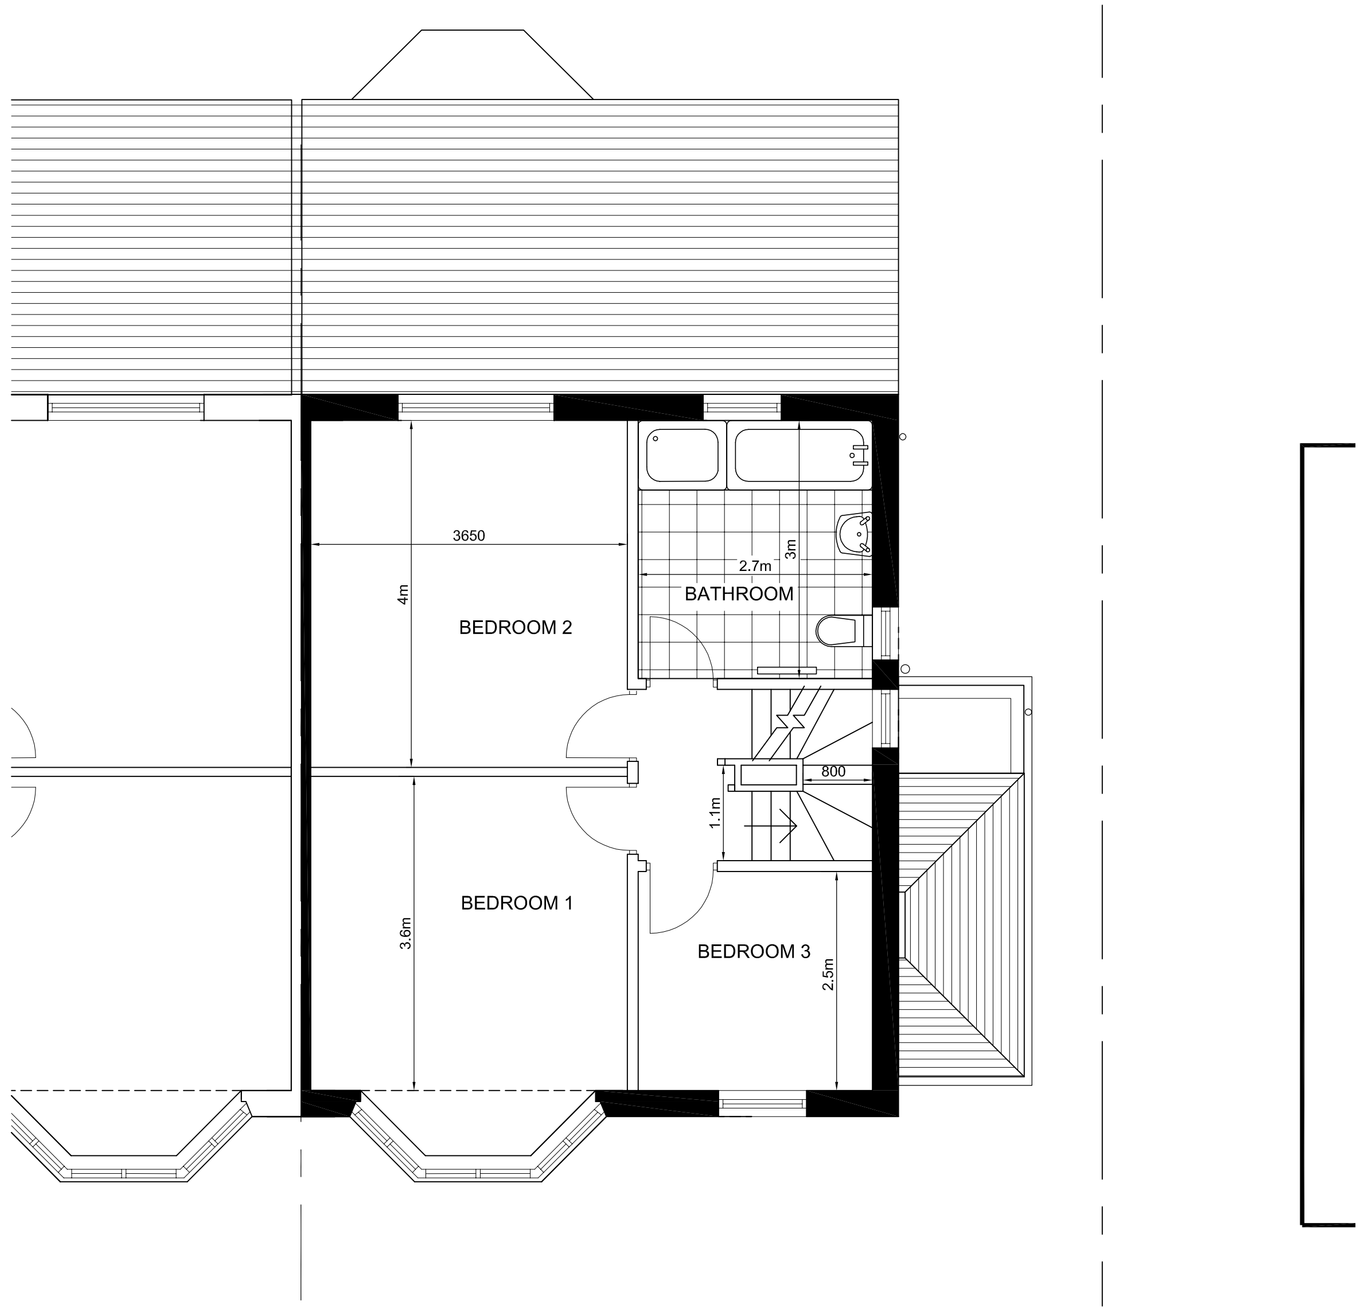

PROPOSED FIRST FLOOR PLAN
SCALE 1:50 @A1

REV:	DATE:	DETAILS	
A	02/10/19	DIMENSION ADDED TO REAR PATIO BAY WINDOW TO LOUNGE	BPM

BPM ARCHITECTURAL SERVICES
UNIT 8 224 GREAT CLOWES STREET
MANCHESTER M7 2ZS
TEL: 07415 493002

PROJECT: PROPOSED EXTENSIONS AT 21 BENNETT ROAD, CRUMPSALL, MANCHSTER, M8 5FA

TITLE: PROPOSED SITE PLAN AND PLANS

CLIENT: MR. HARPRIT SINGH AND FAMILY

SCALE 1:50 @A1 DATE: 09/ 2019 DRAWN: BPM CHECKED:

STATUS: PLANNING

DRAWING NO: BPM/0619/BENN/PL3 REV: A

Architecture | Masterplanning | Interiors | Graphics | Br nding