



Ground Floor Existing
1 : 50

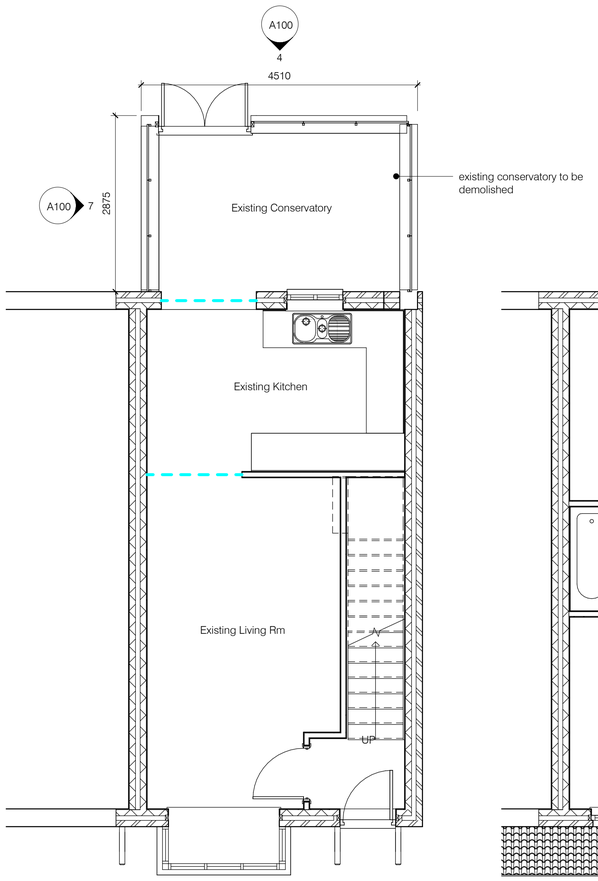

First Floor Existing
1 : 50

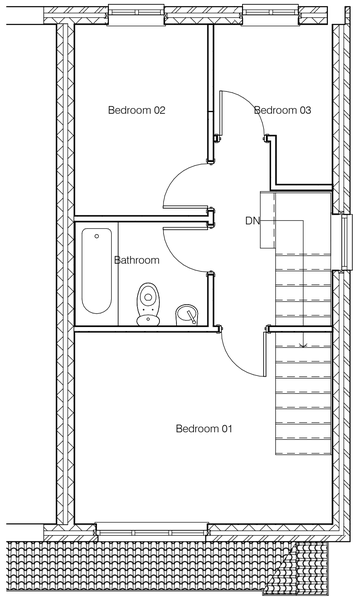

Adjoining side Existing
1 : 50




Location Plan
1 : 1250



Front Elevation Existing
1 : 50

Rear Elevation Existing
1 : 50

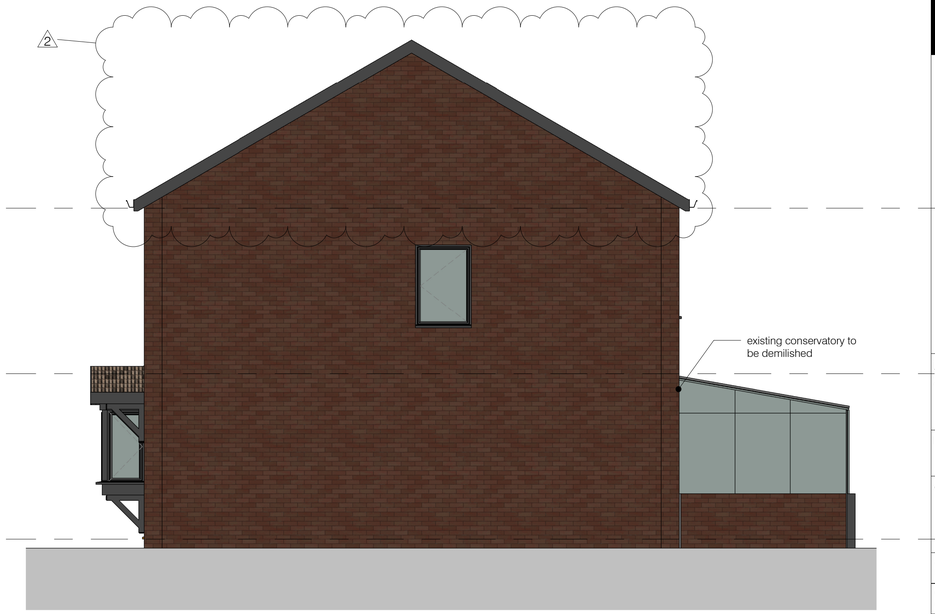

Side Elevation Existing
1 : 50

©
DO NOT SCALE. Use figured dimensions only. Contractor is to check all dimensions before commencement of works. This drawing is copyright. This data to be used as x-ref file only - not as live data. This drawing must only be used for the purpose for which it is supplied.

NOTES:

No	Date	Description of Revision	Drawn	Chkd	Appr
02	24.07.19	Roof Corrected	RH		
01	26.03.19	Elevation added	RH		

status
Planning

job title
23 Hallas Grove

Location

drawing title
Existing GA Plans and Elevations

author	date	drawn by	date
Designer	18/03/19	Author	03/18/19
checker	date	approver	date
Checker	03/18/19	Approver	03/18/19

scale: As indicated
paper size: A1

Project no.	Cont.	drawing no.	Rev.
1063		A100	02