
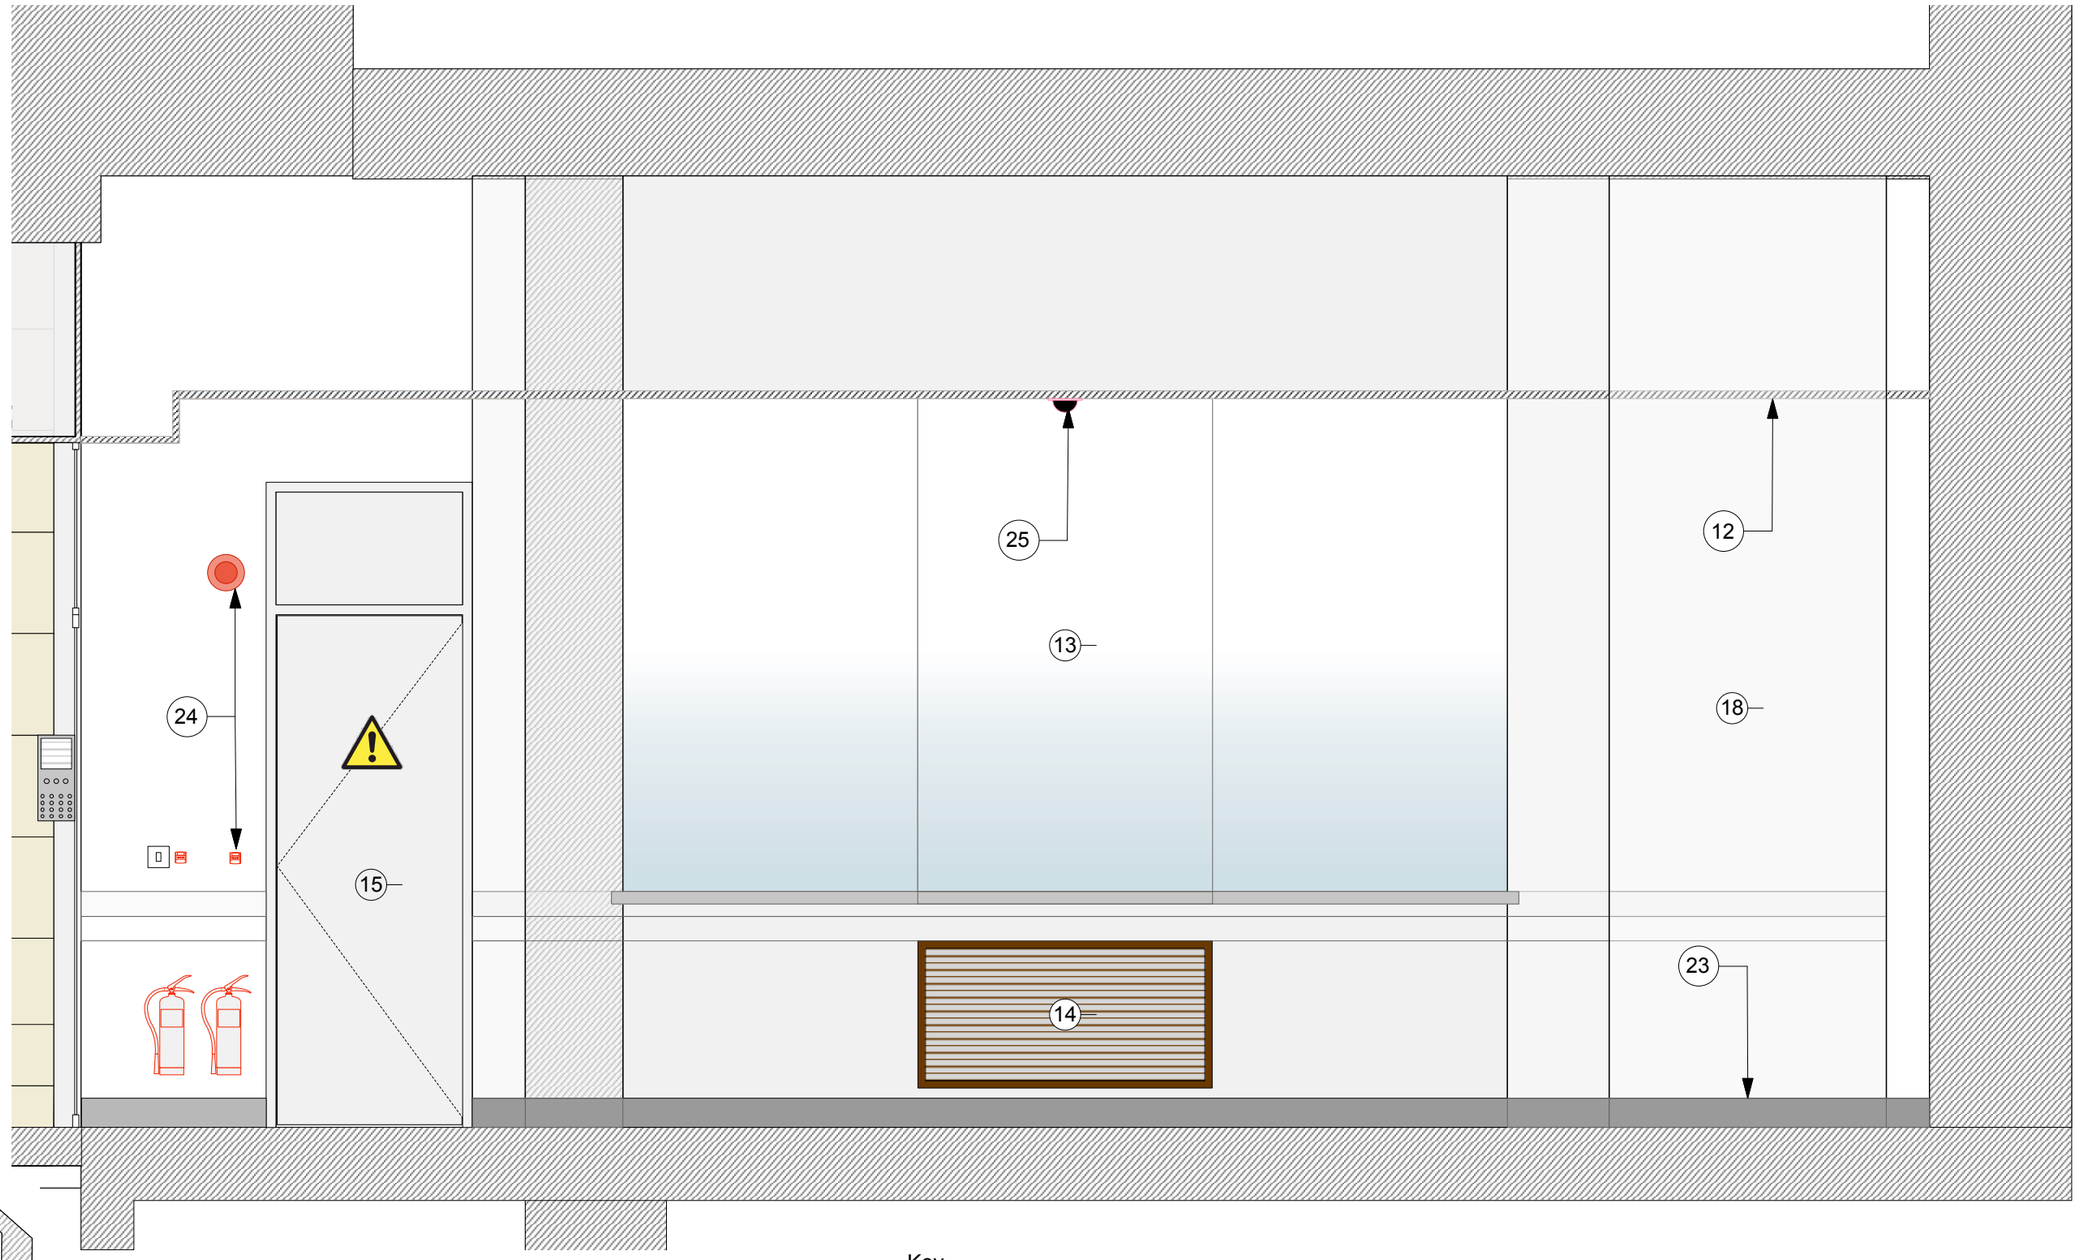


KEY PLAN

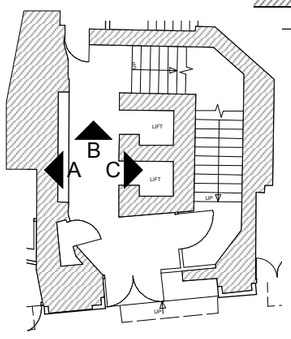

1 Existing Old Bank St Lobby- Elevation A
Scale: 1:25

0 1 2 M

Key

12. Plasterboard ceiling
13. Mirror
14. Boxing for radiator with metal grille
15. Door to riser
16. Stainless steel lift doors
17. Lift call panel
18. Painted wall finish
19. Fire door/ fire exit of tenant on 5 Old Bank Street
20. Glazed aluminium door and side light to basement
21. Carpet and plastic/metal nosings to stairs
22. Tenant display panel
23. Painted skirting
24. Fire alarm equipment
25. CCTV - surface mounted dome camera

Hutchison Kivotos Architects 2 Whites Grounds London SE1 3LA 020 7403 7323 email: info@hkarchitects.co.uk

Revisions

P1 Issued for planning - drawing PL.11 in larger scale. 29.10.19

PLANNING	**Dwg. No.** 316.PL.34
Project Manchester Royal Exchange, Southern Offices	**Drawing title** Existing Bank St Lobby - Internal Elevation A
Client BVK	**Scale** 1:25 @ A3 **Rev** P1
	Drawn by VL **Date** Oct 2019

Do not scale. All dimensions to be confirmed on site.
Information contained in this drawing is the sole copyright of Hutchison Kivotos Architects Ltd. and is not to be reproduced without permission.