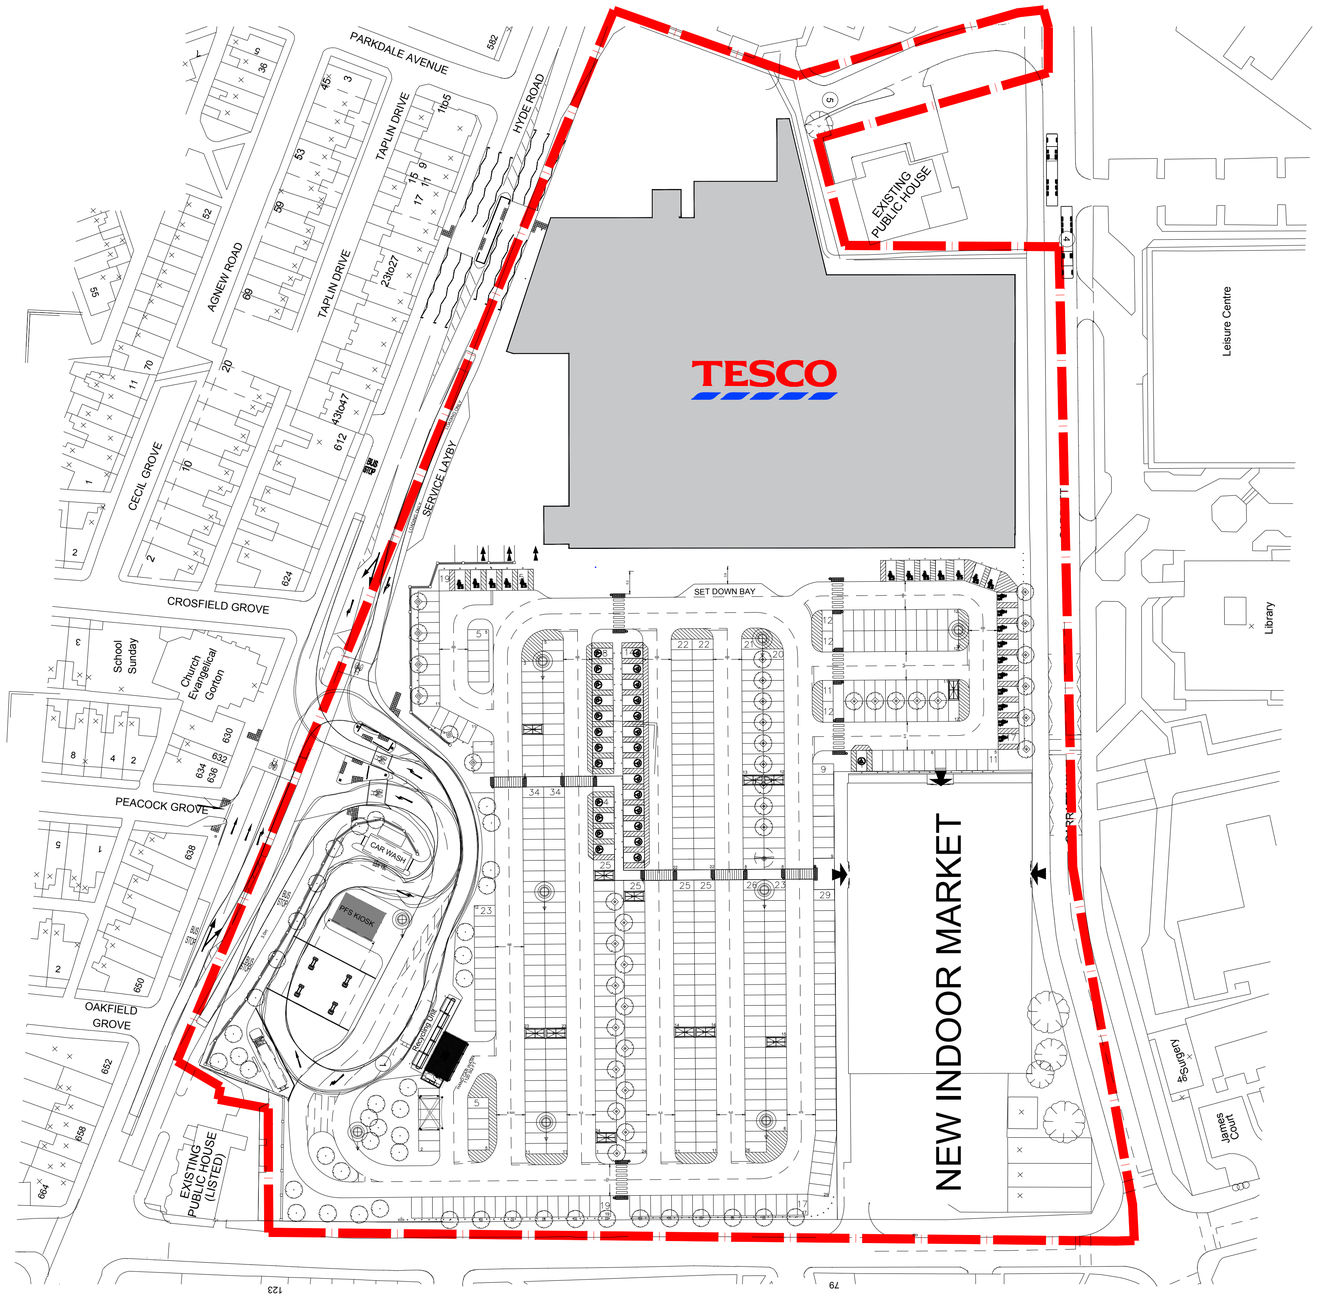

SCALE BAR

1:500

10m 0 10m 20m 30m 40m 50m

N

DRAWING NO 02_5566_02A	STORE TYPE EXTRA
SCALE 1:500@A0 DATE 23.10.2019	STORE NAME MANCHESTER GORTON
CHECKED BY ANDY HORWOOD	CONTENT EXISTING SITE PLAN_SIGNAGE
DRAWN BY LINGA REDDY	

TESCO

FEASIBILITY PLANNING

STORE PLANNING DEPARTMENT PROPERTY SERVICES
HIGHWOODS BUILDING, KESTREAL WAY WELWYN
GARDEN CITY, HERTFORDSHIRE, AL7 1GB UK
TELEPHONE : 01707 395150

THE COPYRIGHT AND ALL OTHER RIGHTS IN AND RELATING TO THIS PUBLICATION BELONG TO AND ARE THE SOLE PROPERTY OF TESCO STORES LIMITED ALL RIGHTS ARE RESERVED. NEITHER THE WHOLE NOR ANY PART OF THIS PUBLICATION MAY BE REPRODUCED OR TRANSMITTED IN ANY FORM OR BY ANY ELECTRONIC OR MECHANICAL MEANS INCLUDING PHOTOCOPYING AND RECORDING OR FROM ANY RETRIEVAL SYSTEM WITHOUT THE PRIOR WRITTEN LICENCE FROM THE OWNER© 1997 TESCO STORES LIMITED