




LOCATION PLAN
SCALE 1:500 @ A1

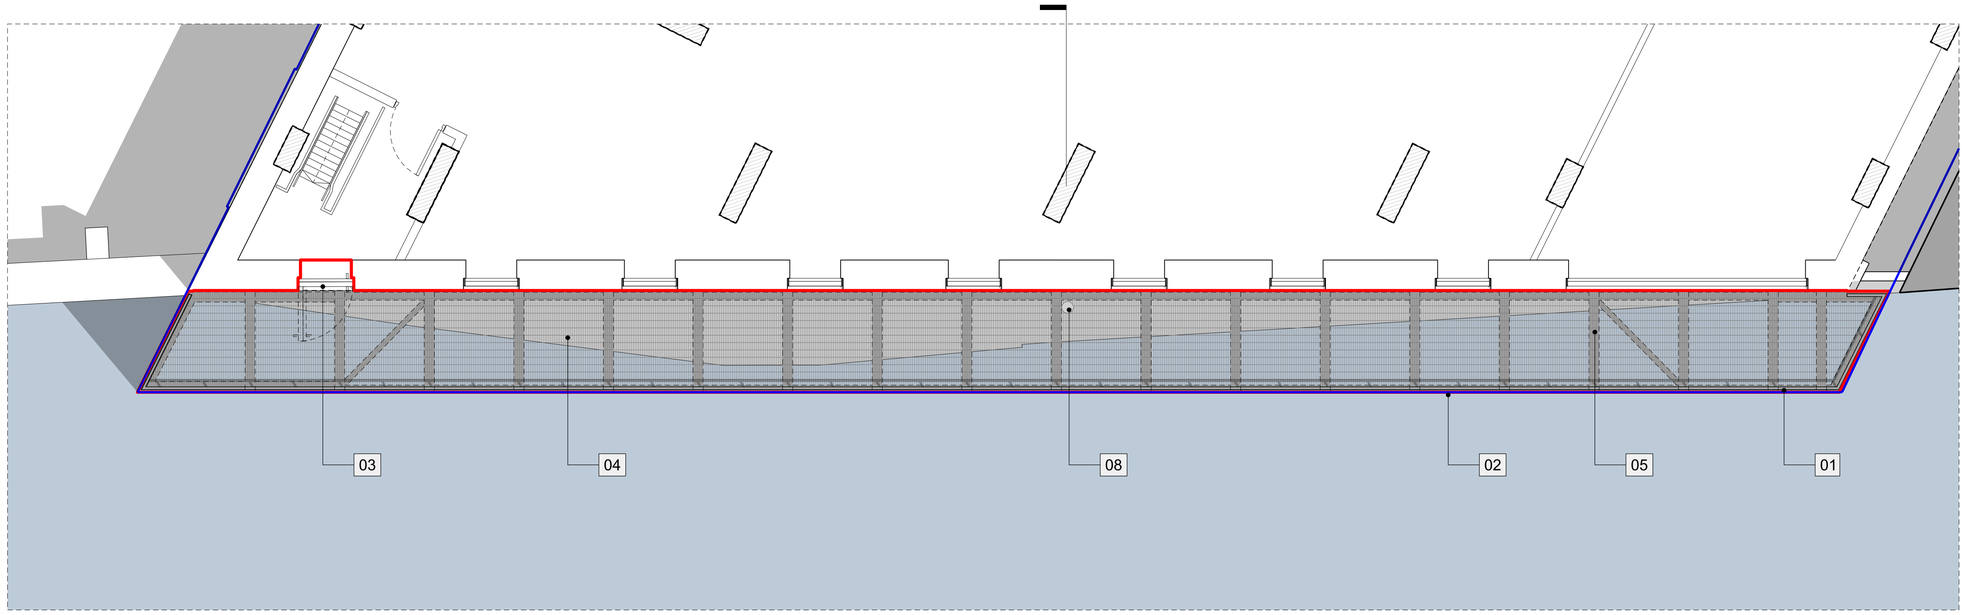

PART PLAN - TAKEN AT + 32.365m AOD
SCALE 1:50 @ A1

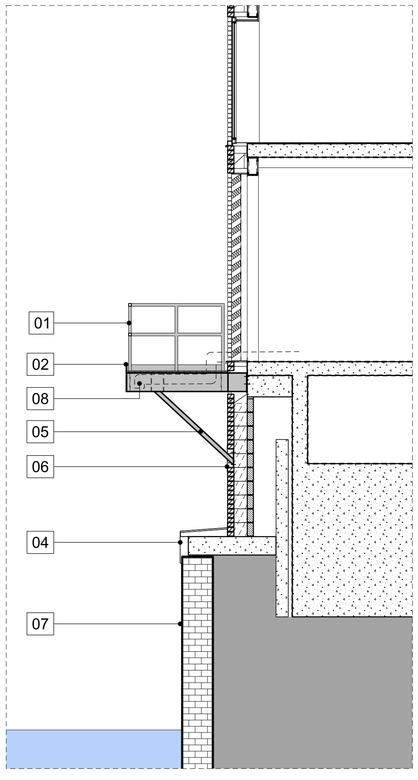

SECTION
SCALE 1:50 @ A1

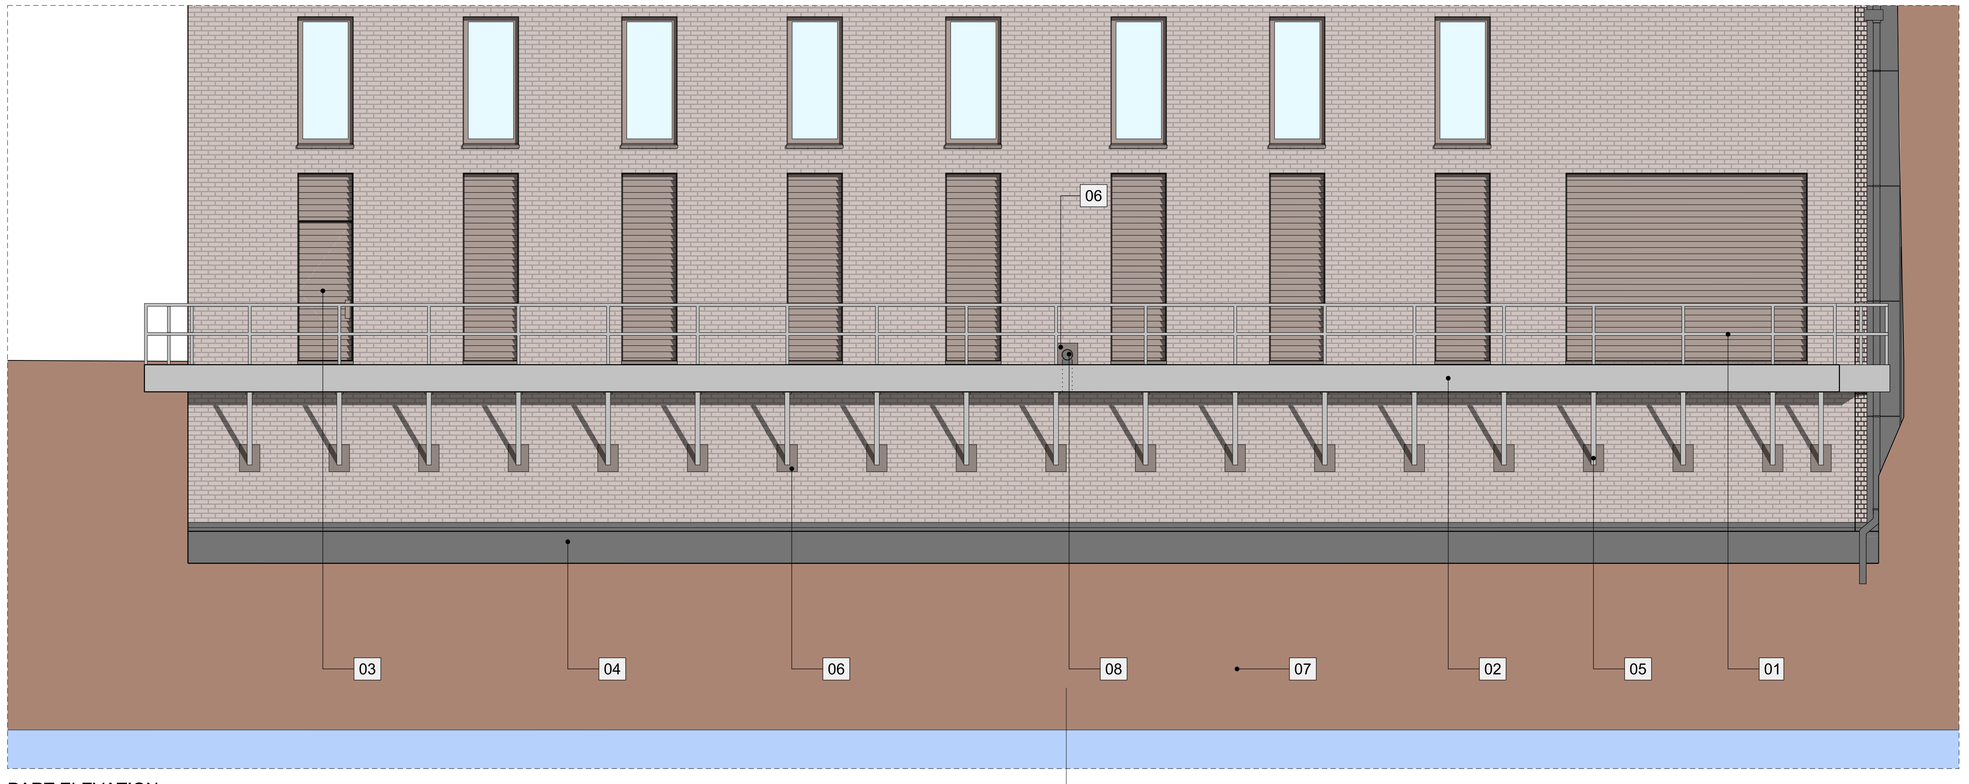

PART ELEVATION
SCALE 1:50 @ A1

01 Metal handrail- galvanised finish
02 Metal coverplate- galvanised finish
03 Louvred access door- powdercoated finish to match adjacent louvres
04 Flashing over existing river wall
05 Metal bracing- galvanised finish
06 Cover plate- powdercoated finish to match anodised facade of 1 - 5 New Wakefield Street
07 Existing river wall
08 Outlet Pipe
Application Boundary
Ownership Boundary

Rev	Date	Comment
00	17.07.2019	First Issue
01	18.07.2019	Key and gantry amended

Project Title: 1-5 New Wakefield Street Gantry
Status: Planning Submission
Drawing Title: Plan, Elevation and Section
Scale: 1:50 @ A1 / 1:100 @ A3
Drawing No: 10109-A-B5D8-G730-P-XX-001
Job No: 10109
Date: July 2019
Revision: 01

simpsonhaugh
MANCHESTER
Riverside 4 Commercial St
Manchester M15 4RQ
+44 (0)161 835 2345
www.simpsonhaugh.com
LONDON
5-8 Roberts Place
London EC1R 0BB
+44 (0)20 7549 4000
mail@simpsonhaugh.com

© SimpsonHaugh 2017