

All dimensions are to be checked on site. This drawing shall not be scaled to ascertain dimensions.

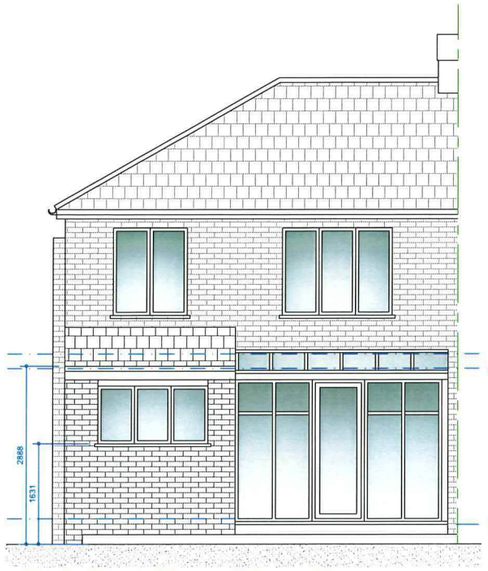

Existing Rear Elevation
Scale 1:100




Existing R/H Side Elevation
Scale 1:100

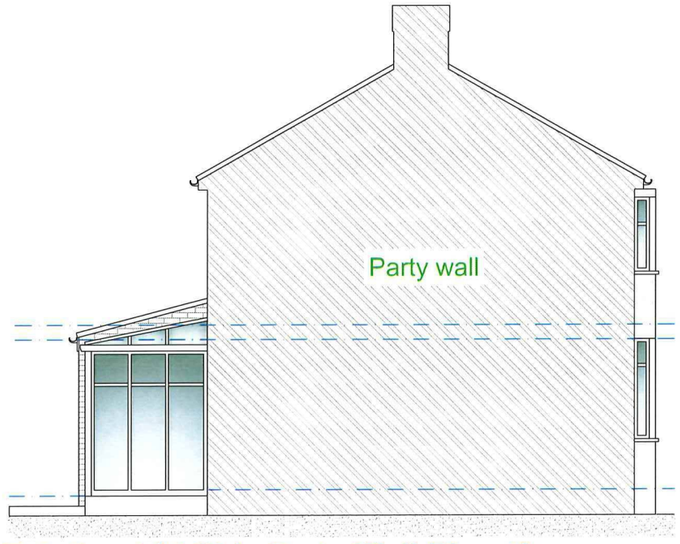

Existing L/H Side Party Wall Elevation
Scale 1:100



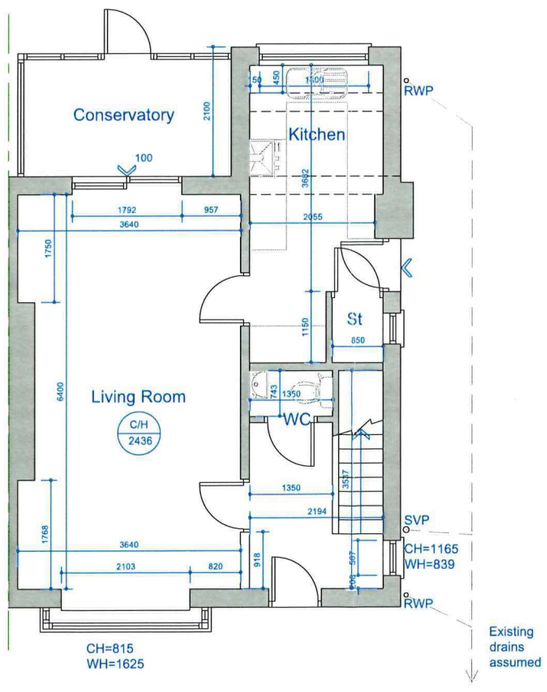

Existing Ground Floor Plan
Scale 1:100

PROPERTY OF JK TECHNICAL SERVICES.
NOT FOR DISTRUCTION.

Rev	Date	Description
Issued For : INFORMATION PURPOSES ONLY		

Client
Mr. Heap

Project
6 Hillside Close, Moston,
Manchester, M40 9PQ
Proposed single storey rear extension.

Scheme - Drawing Title
Existing Floor Plans and Elevations.

01 — Drawing No. / Revision
Date 14.10.19
Scale 1:100 @A3

JK TECH SERVS
DOMESTIC, ARCHITECTURAL & SURVEYING SERVICES
HOUSE EXTENSIONS, GARAGE/LOFT CONVERSIONS
PLANS FOR PLANNING & BUILDING CONTROL
www.jktechservs.co.uk