
All dimensions are to be checked on site. This drawing shall not be scaled to ascertain dimensions.

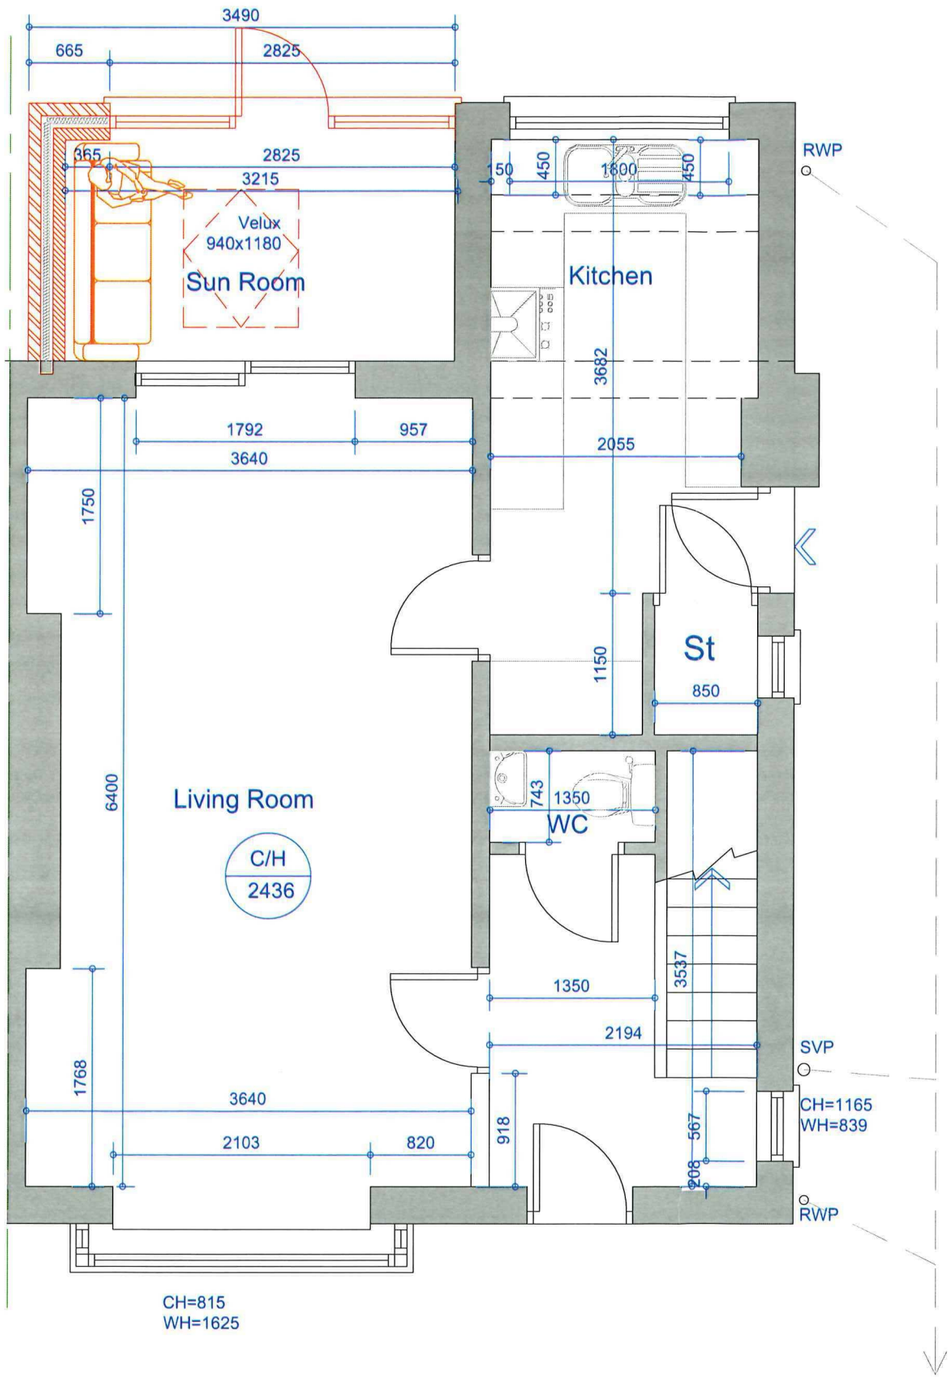

Proposed Ground Floor Plan
Scale 1:50

Rev	Date	Description
Issued For : INFORMATION PURPOSES ONLY		

Client
Mr. Heap

Project
6 Hillside Close, Moston,
Manchester, M40 9PQ
Proposed single storey rear extension.

Scheme - Drawing Title
Proposed Ground Floor Plan.

02 — Drawing No. Revision
Date 14.10.19
Scale 1:50 @A3

JK TECH SERVS
DOMESTIC, ARCHITECTURAL & SURVEYING SERVICES
HOUSE EXTENSIONS, GARAGE/LOFT CONVERSIONS
PLANS FOR PLANNING & BUILDING CONTROL
www.jktechservs.co.uk