
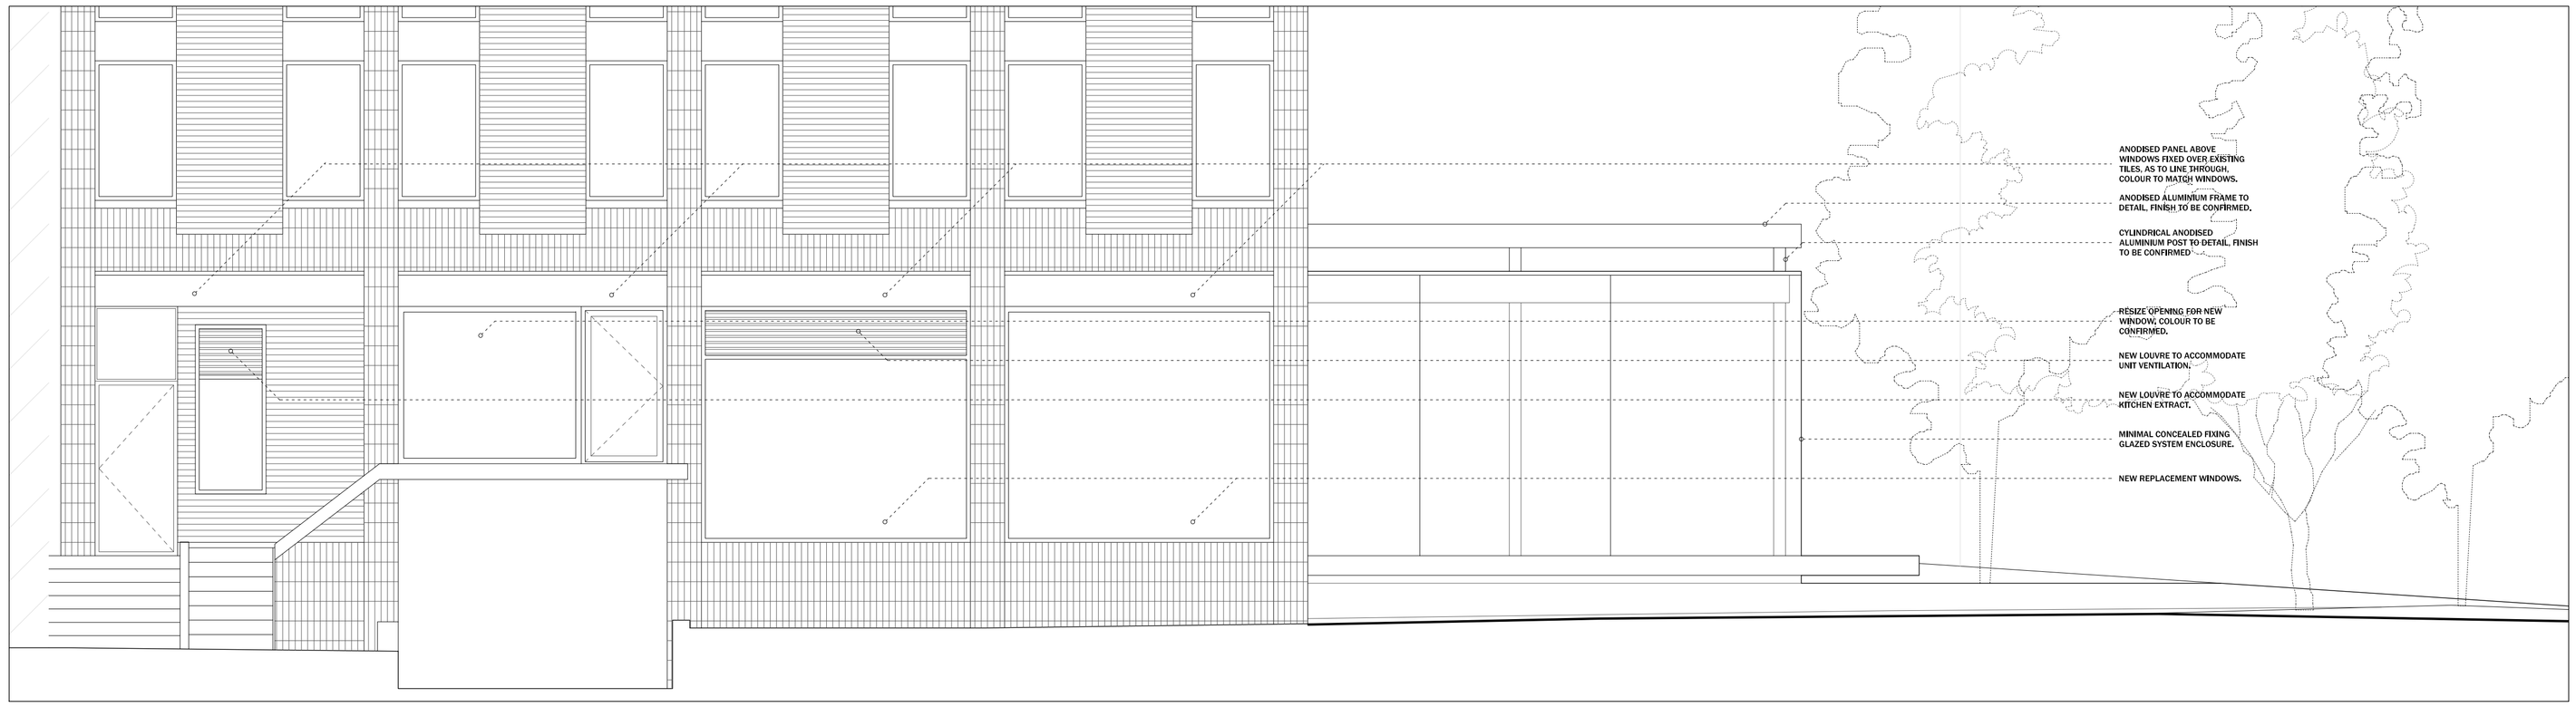


PROPOSED WEST MOSLEY STREET ELEVATION

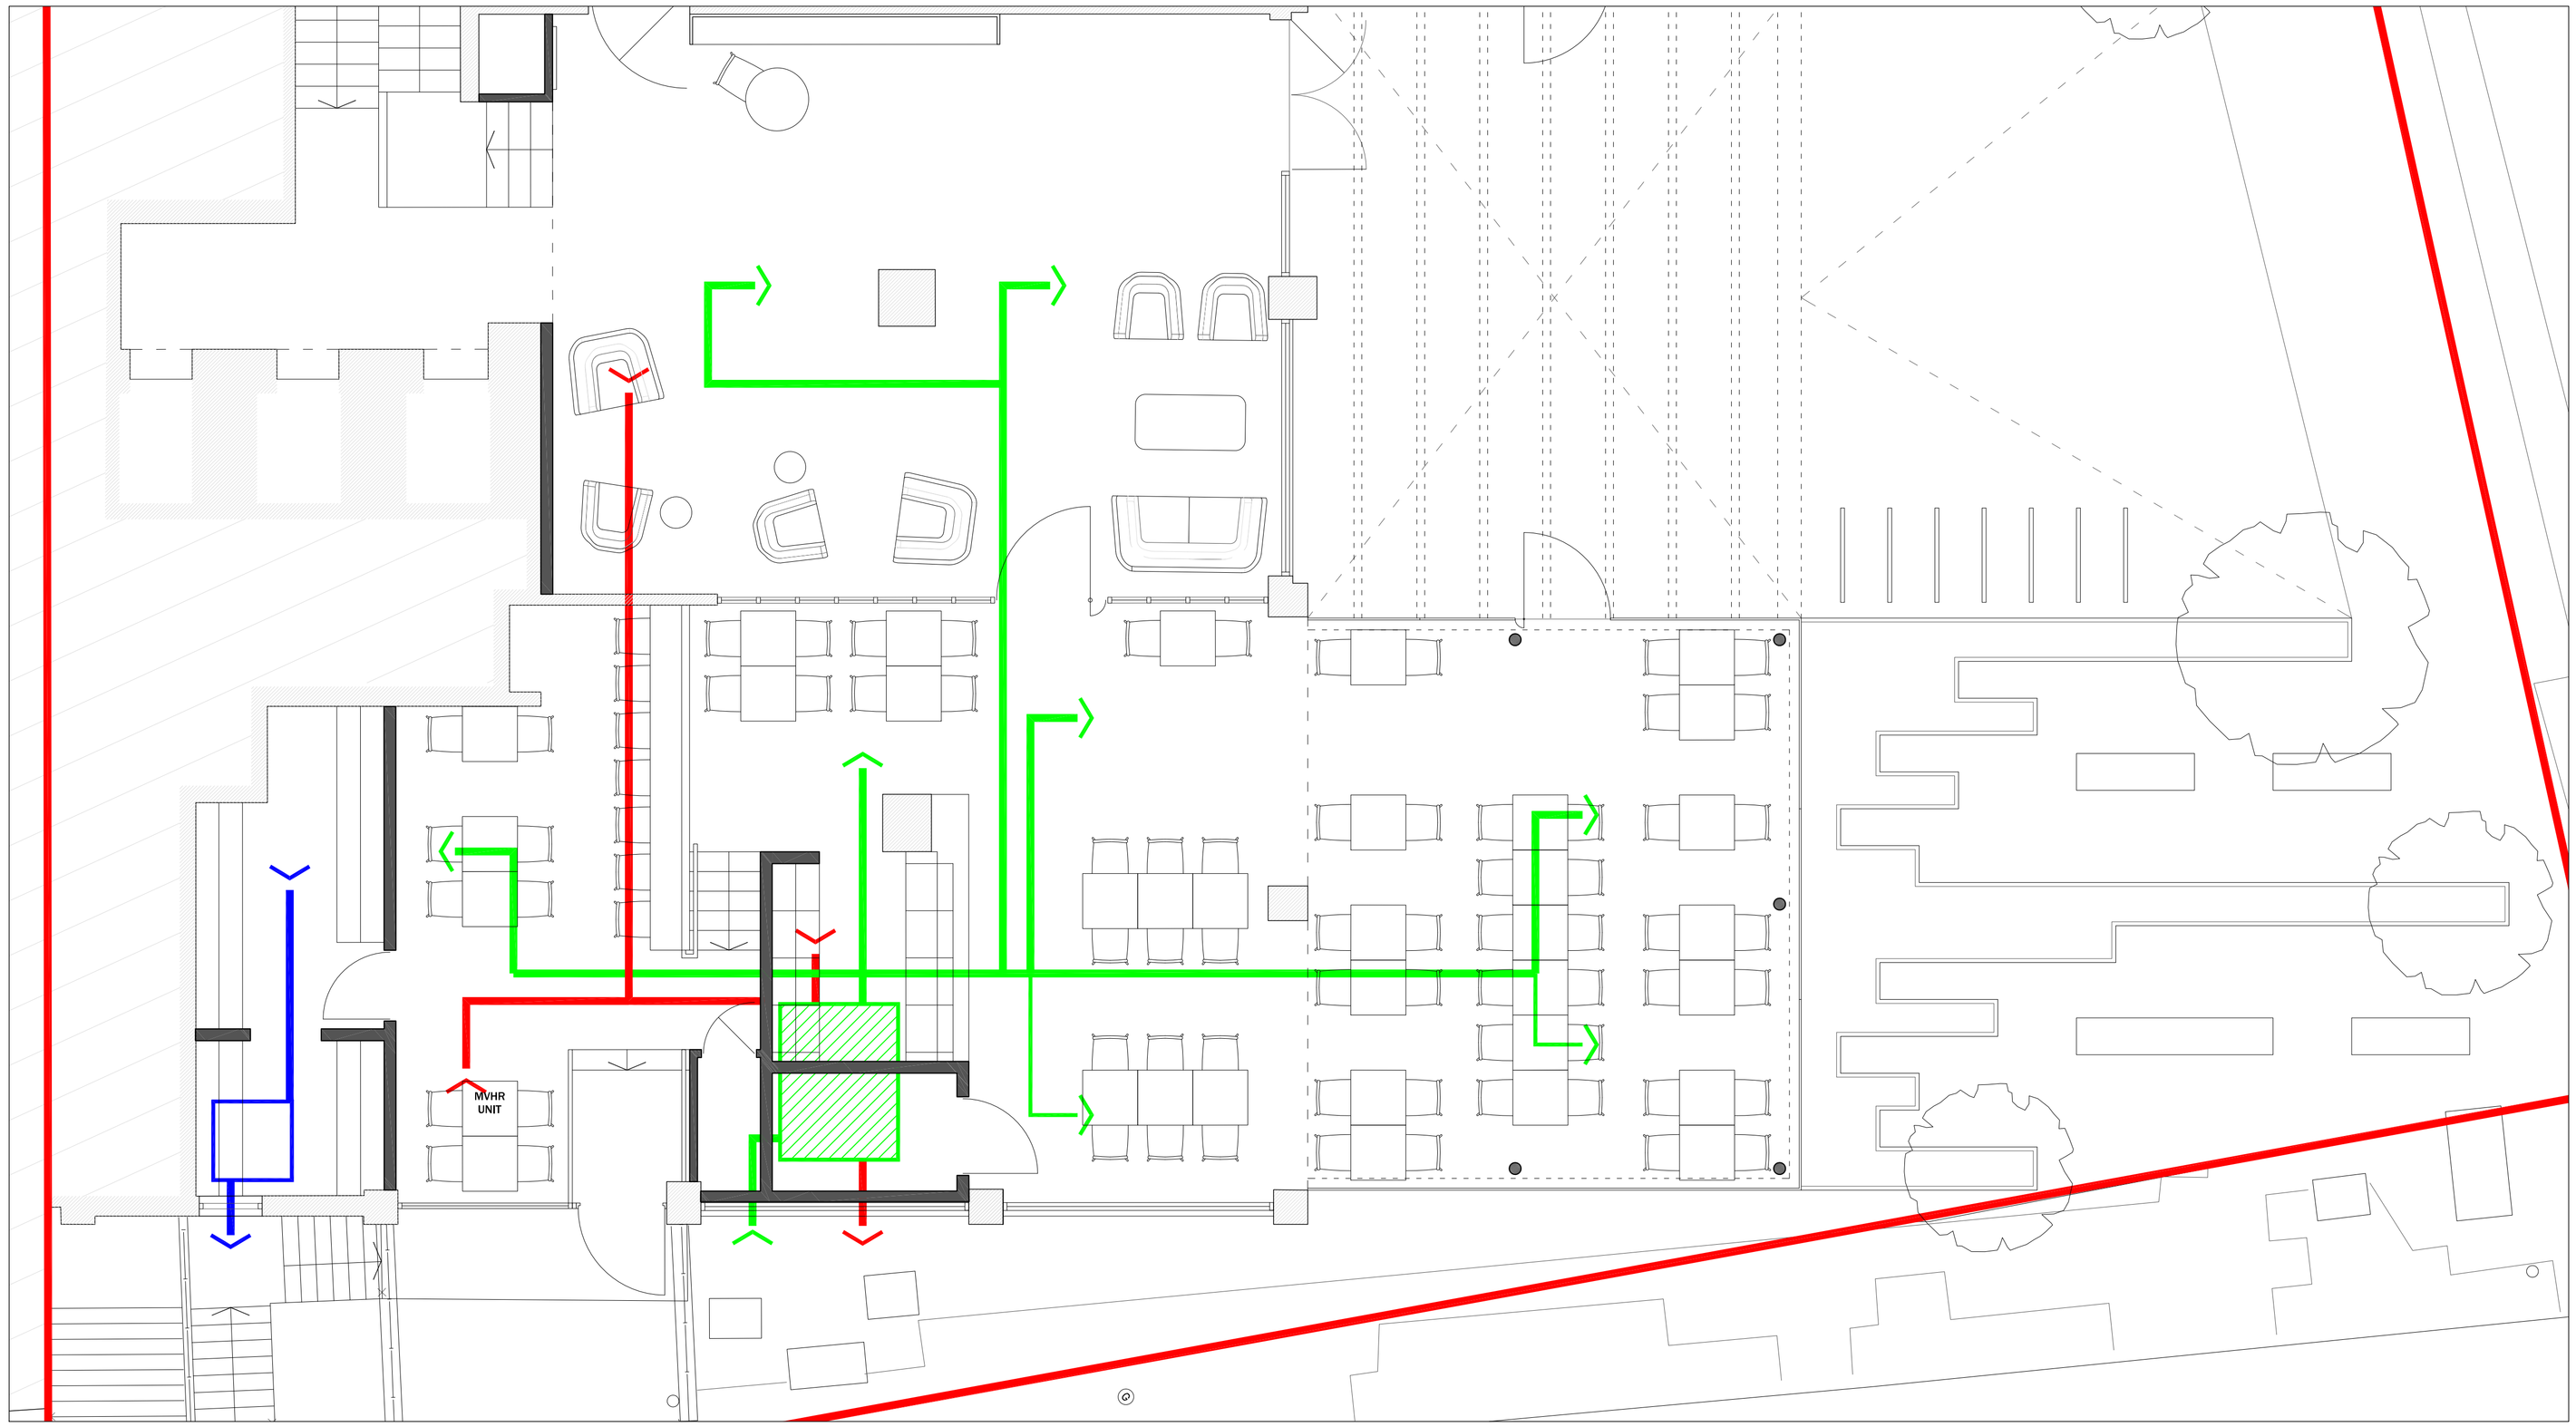

PROPOSED GROUND FLOOR PLAN (EXTRACT)

RED LINE INDICATES EXTRACT ROUTE

GREEN LINE INDICATES SUPPLY ROUTE

BLUE LINE INDICATES KITCHEN EXTRACT ROUTE

revision	date	description
A	01.08.2019	VENTILATION ROUTES REVISED

notes Use only written dimensions. All areas are indicative. Contractor to check measurements on site prior to commencement. Notify the Architect of any discrepancies.

This drawing must only be used for the purpose for which it has been supplied.

Do not scale this drawing.

MgMaStudio/ architecture

Oriel Chambers: Suite 37
14 Water Street Liverpool L2 8TD

t +44 (0) 151 236 6627
f +44 (0) 151 236 6670
design@mgmastudio.co.uk
www.mgmastudio.co.uk

PROVISIONAL:
NOT FOR CONSTRUCTION
SUBJECT TO PLANNING &
BUILDING REGULATIONS APPROVAL

client BRUNTWOOD LIMITED

project YORK HOUSE, MANCHESTER

drawing PROPOSED VENTILATION LAYOUT, SHOWING GROUND FLOOR PLAN EXTRACT AND WEST MOSLEY STREET ELEVATION

scale 1:50 @ A1

date 28.06.2019

revision A

no. 276_201

0 0.5 1 2m
1:50