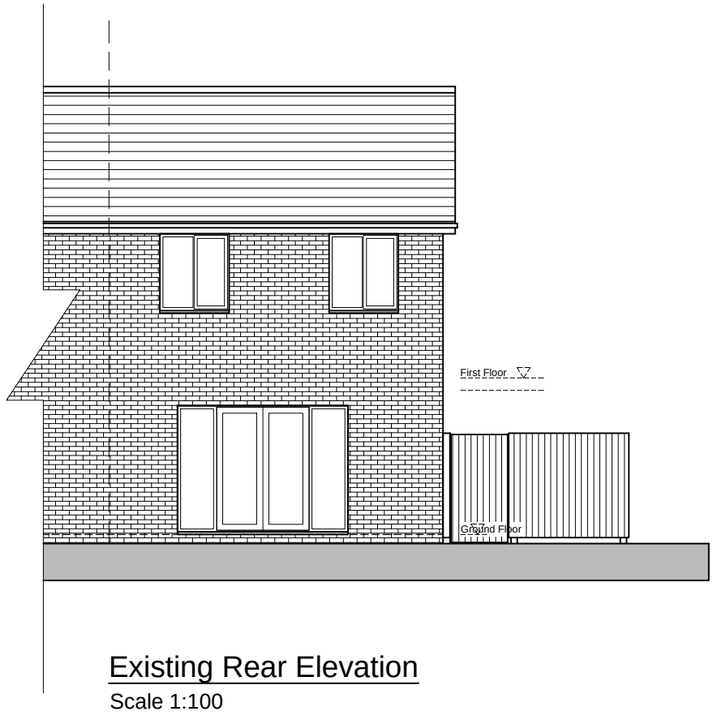

Existing Rear Elevation
Scale 1:100

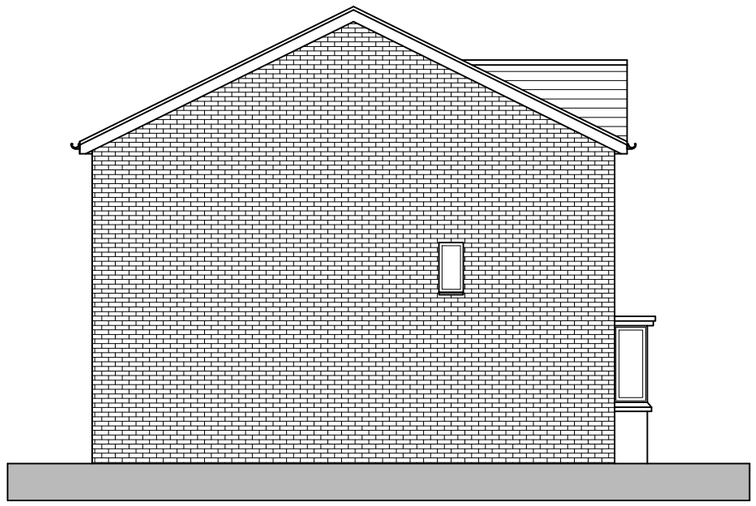

Existing Side Elevation
Scale 1:100

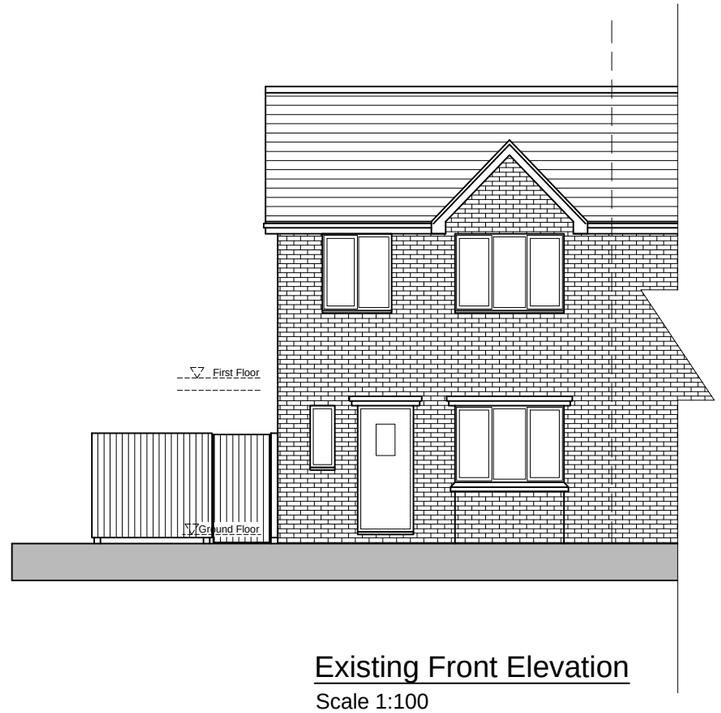

Existing Front Elevation
Scale 1:100

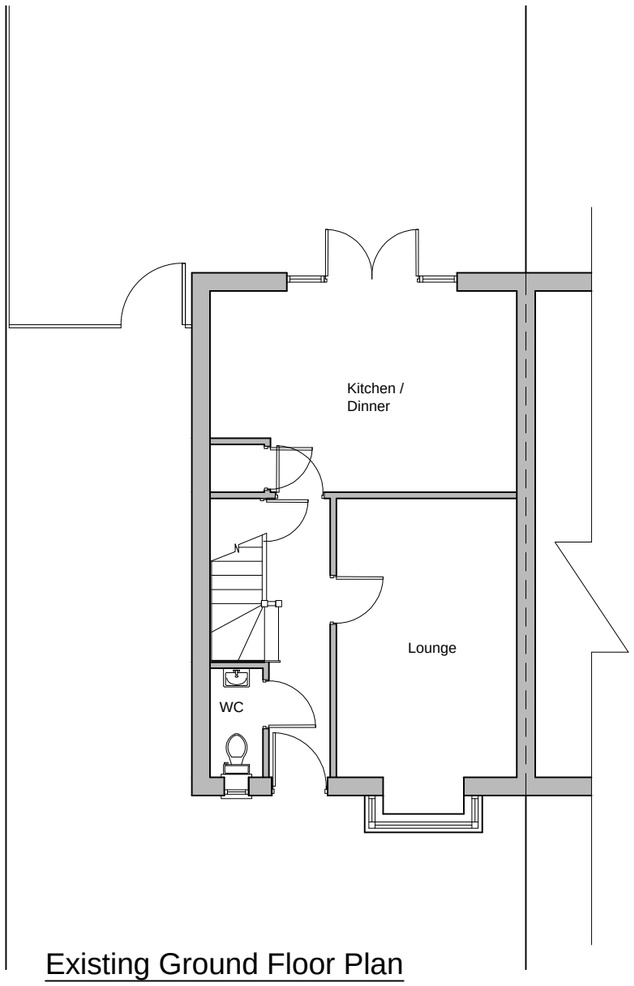

Existing Ground Floor Plan
Scale 1:100

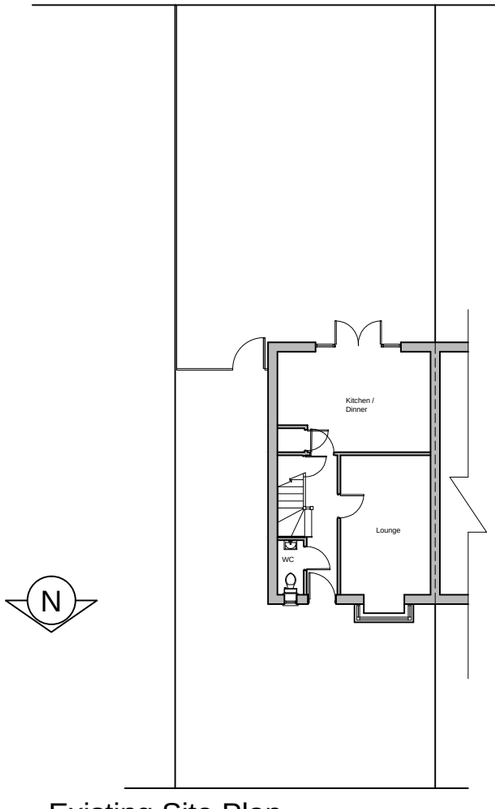

Existing Site Plan
Scale 1:200

M-Design	**Design and Project Management**	Date: 20-07-2019
Project Title: Proposed single storey rear extension and part single storey side extension	Address: 18 Melland Rd, Manchester, M18 7SR	Dwg No.: 01A
Drawing Title: Existing Plan and Elevations		