Contiguous Piled wall strategy

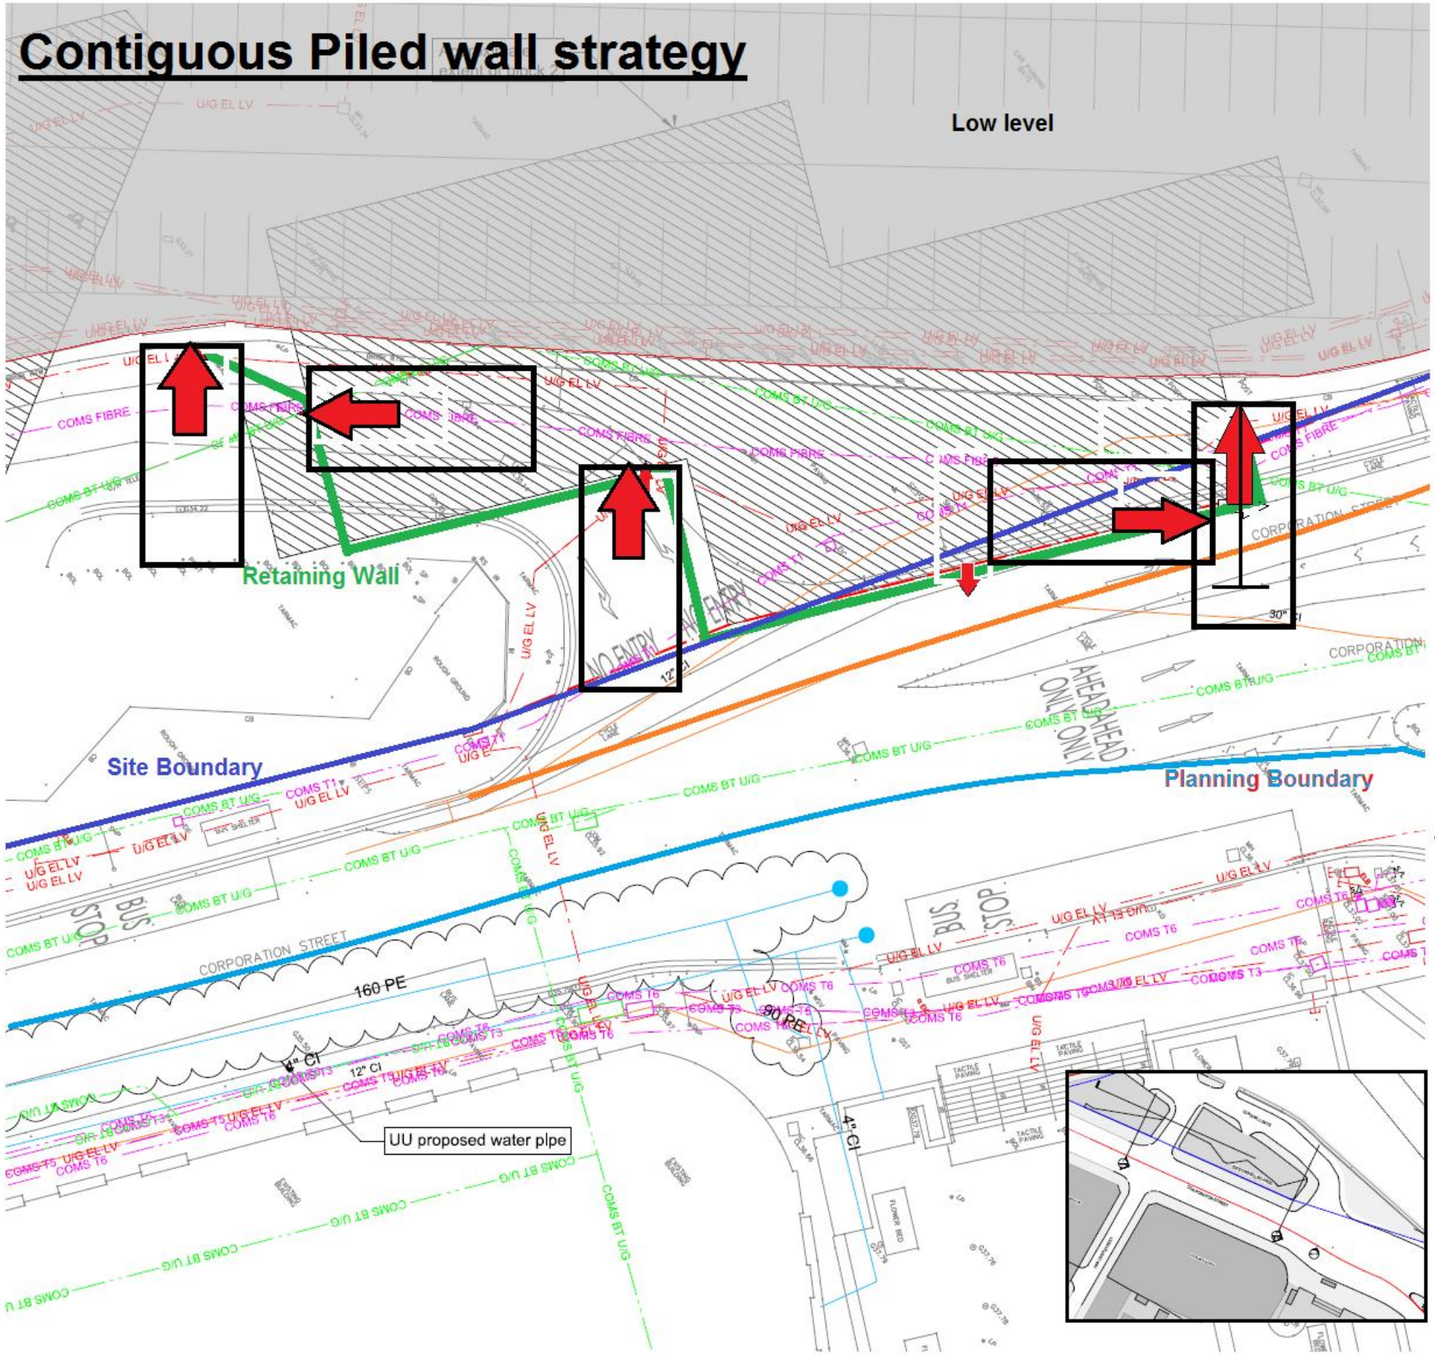

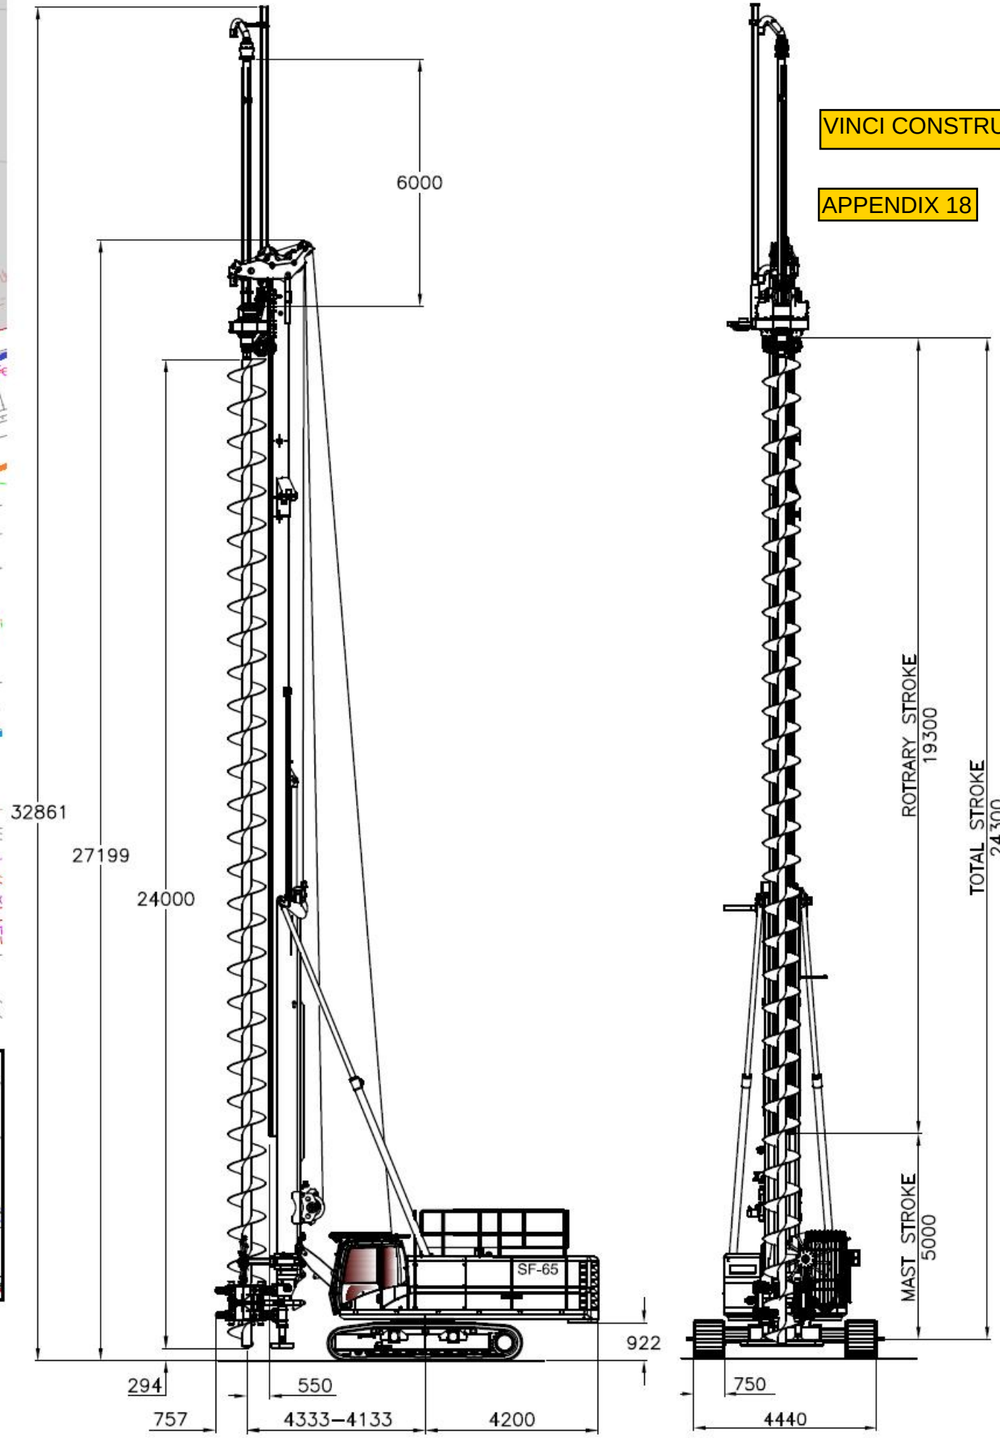

VINCI CONSTRUCTION

APPENDIX 18

BACHY SOLETANCHE