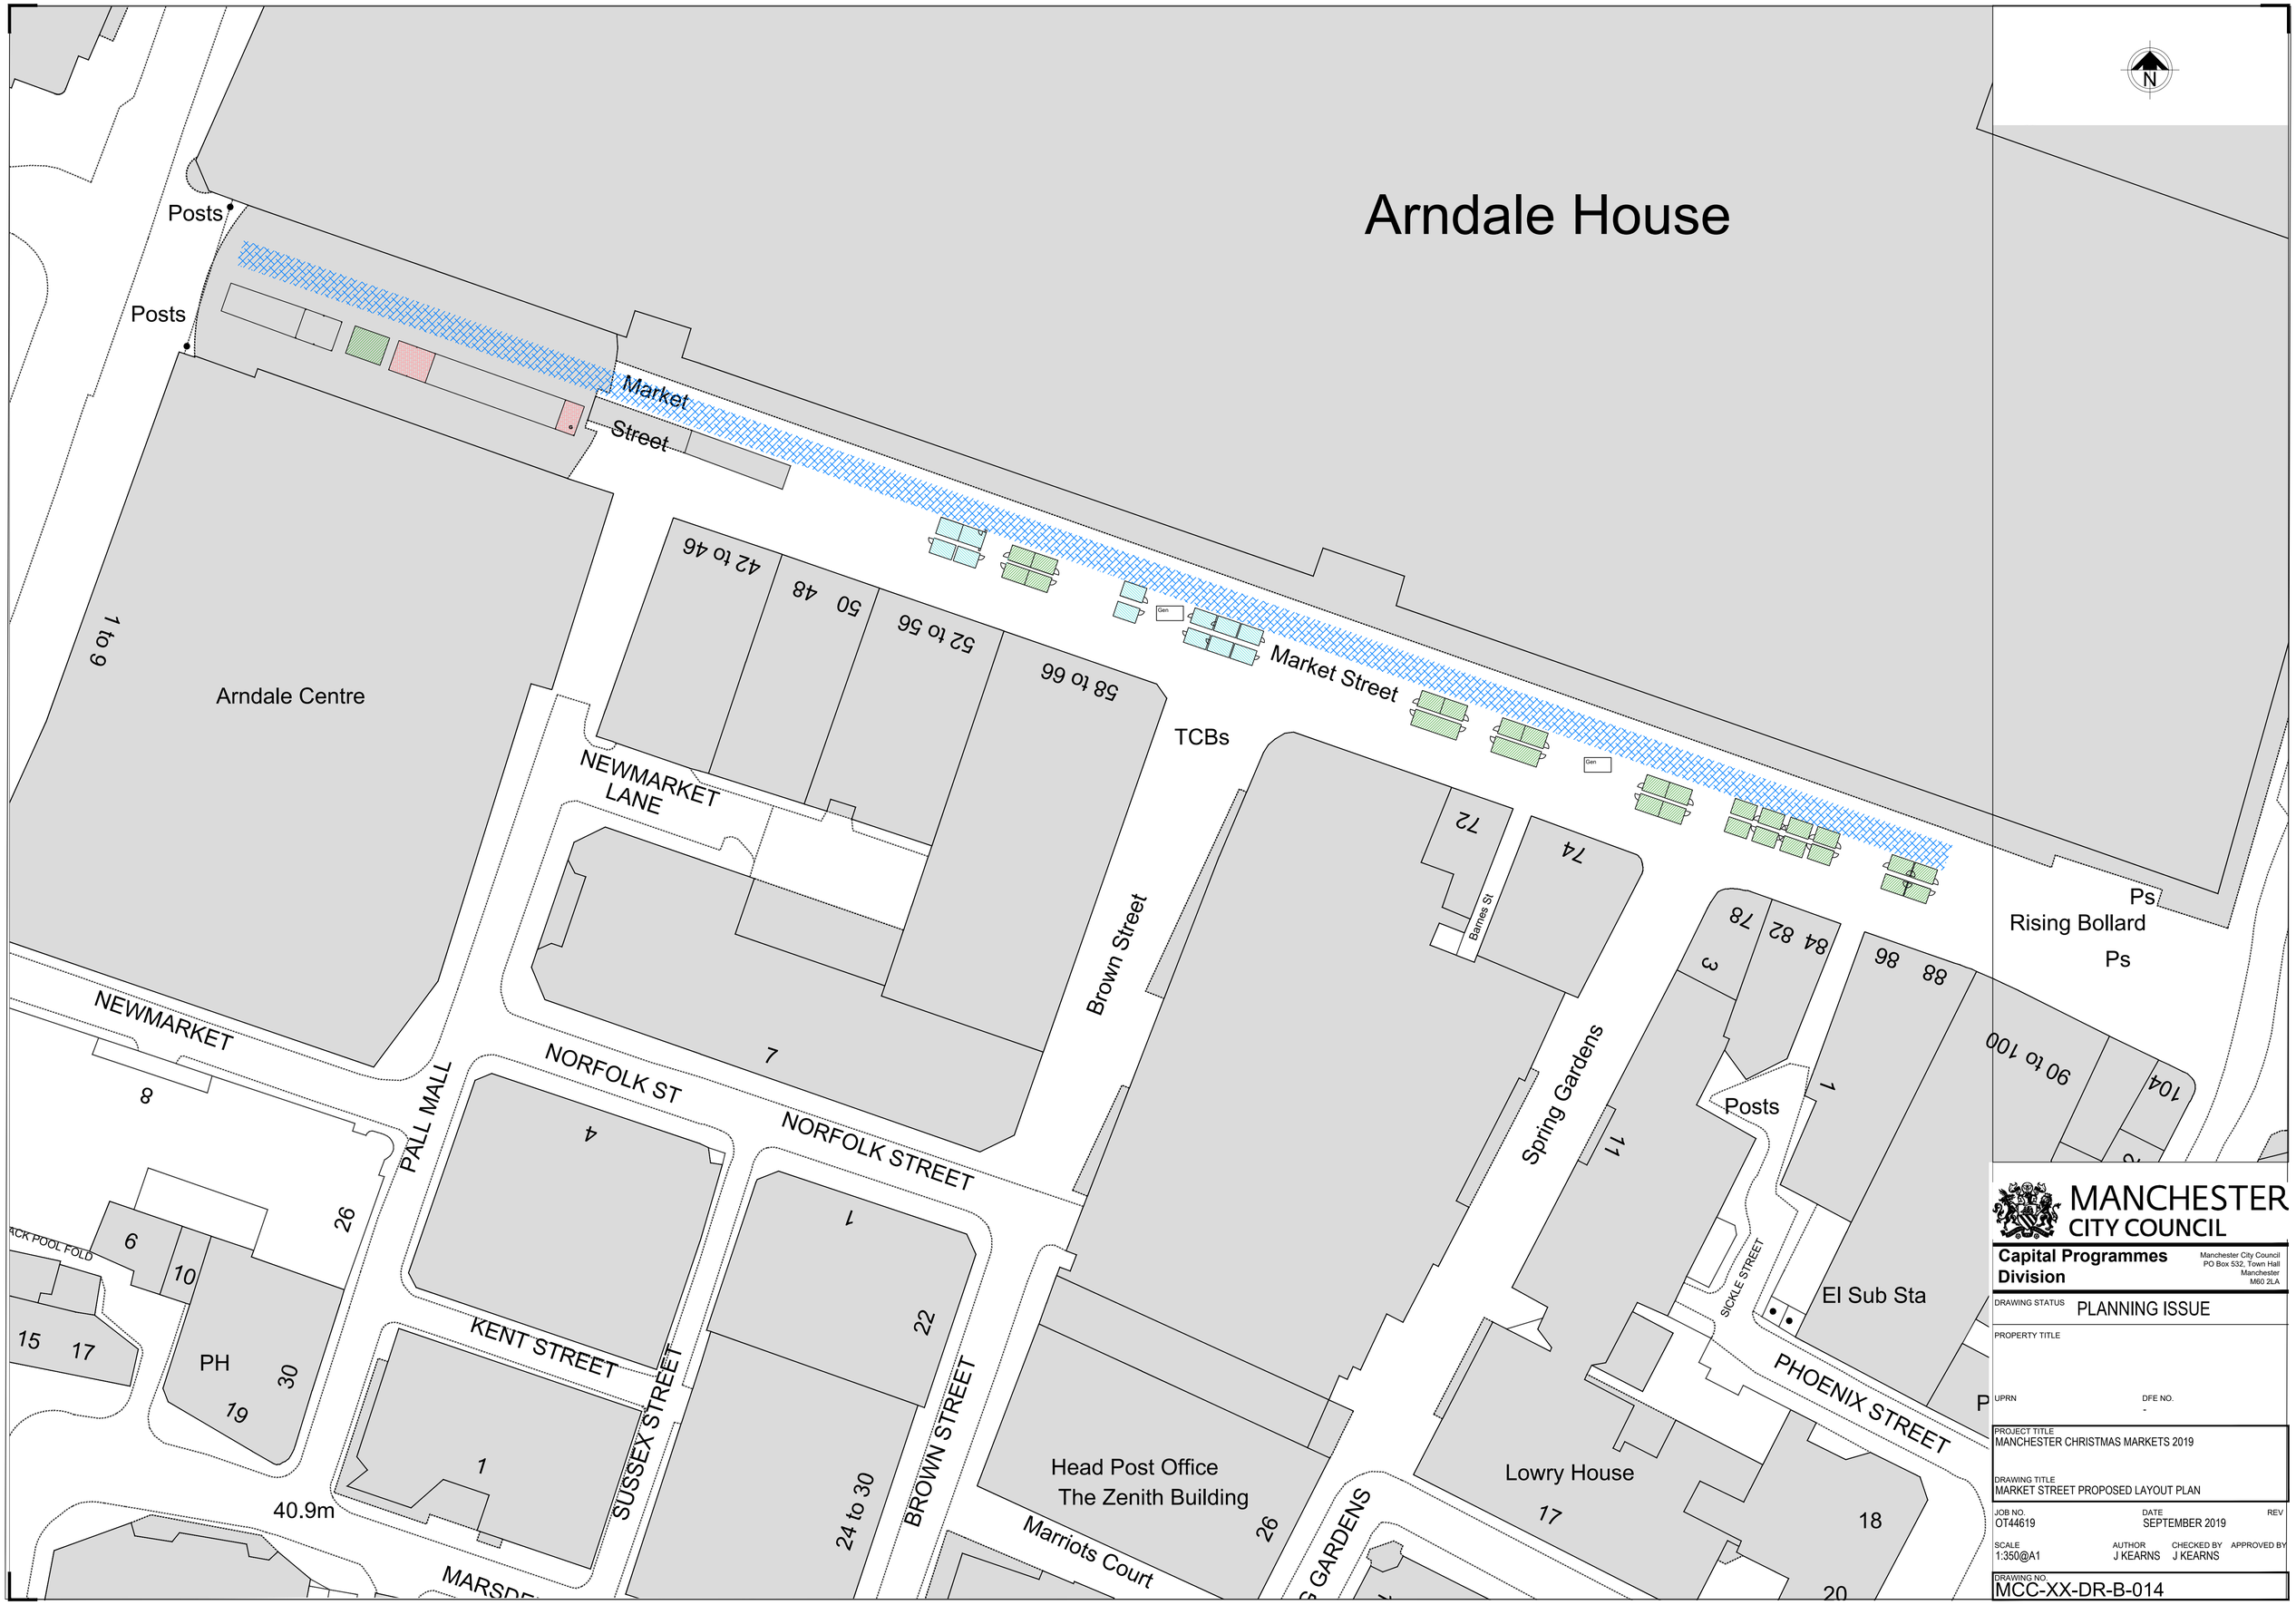

MANCHESTER CITY COUNCIL

Capital Programmes Division

Manchester City Council
PO Box 532, Town Hall
Manchester
M60 2LA

DRAWING STATUS: PLANNING ISSUE

PROPERTY TITLE

UPRN

DFE NO.
-

PROJECT TITLE
MANCHESTER CHRISTMAS MARKETS 2019

DRAWING TITLE
MARKET STREET PROPOSED LAYOUT PLAN

JOB NO.	DATE	REV
OT44619	SEPTEMBER 2019	

SCALE	AUTHOR	CHECKED BY	APPROVED BY
1:350@A1	J KEARNS	J KEARNS	

DRAWING NO.
MCC-XX-DR-B-014