

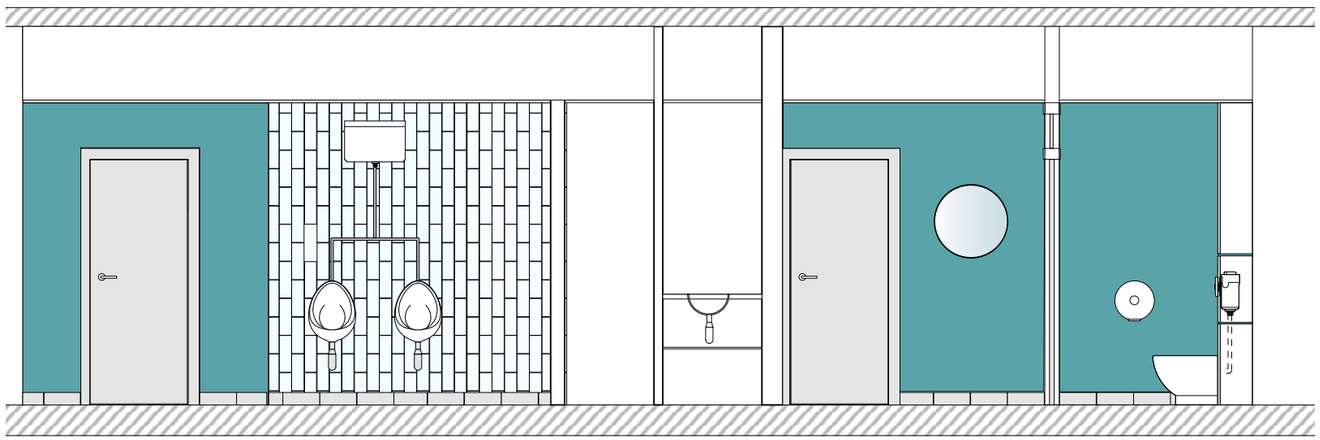


1 Fifth floor elevation A
Scale: 1:50

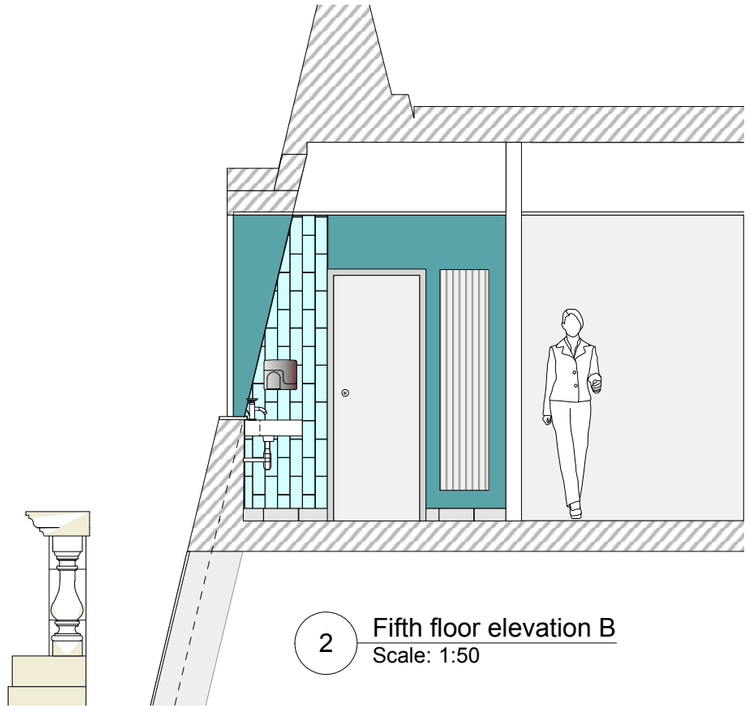

2 Fifth floor elevation B
Scale: 1:50

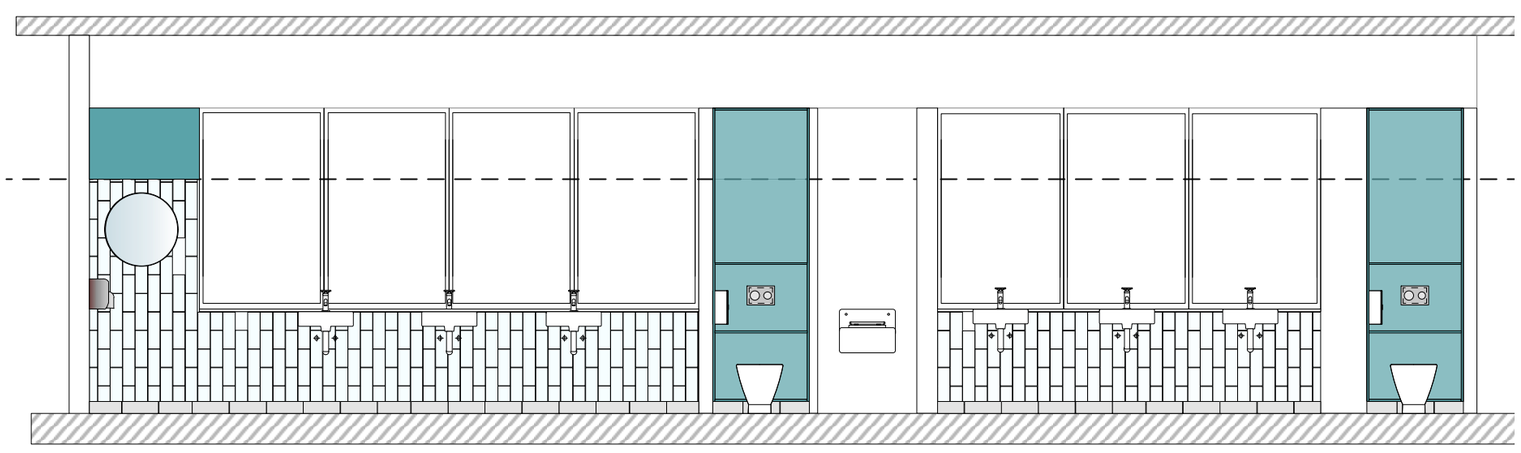

3 Fifth floor elevation C
Scale: 1:50

0 1 2 M

KEY

SANITARYWARE

SW01	'Contour 21' back to wall WC pan by Armitage Shanks 'Conceala 2' 4/2.6l dual flush concealed cistern 'Contour 21' toilet seat with cover Armitage Shanks flush plate
SW02	'Vero' white 600 x 470mm three hole wash basin by Duravit 'Vero' 003063 metal console by Duravit 'Axor/Citterio' 3 hole mixer with cross head taps by Hansgrohe
SW03	'Vero' white 450 x 350mm hand rinse basin by Duravit 'Axor/Uno' single lever basin mixer 100 loop handle
SW04	'Clifton' urinals, by Twyford with wall-mounted cistern and polished chrome traps/ pipework
SW05	'Contour 21' back to wall Doc M pack, inc wash basin and rails by Armitage Shanks
SW06	'Washing Trough 1000' by Twyford 'Axor/Citterio' 3 hole mixer with cross head taps by Hansgrohe
SW07	Existing cleaner's sink - retained
SW08	Birch Cleaner's sink 46cm by Armitage Shanks

FINISHES

FB01	300 x 300 porcelain tile
WC06	Eggshell paint by Dulux - Throughout except where indicated, eg 'FB01'
WT01	'Savoy/ Leaf' 300 x 100mm ceramic wall tile by Johnson Tiles

CEILINGS

3	1no layer of Wallboard on MF system suspended from soffit. Taped and jointed finish with white emulsion paint
	150mm (TBC) mushroom air diffuser
D1	'Form Accent 75' 7W fixed downlight by Formation Lighting
	Sammode Musset suspended light fitting

Revisions

P1 Issued for planning 01.07.19

Hutchison Kivotos Architects 2 Whites Grounds London SE1 3LA 020 7403 7323 email: info@hkarchitects.co.uk

PLANNING	Dwg. No. 316.PL.77
Project Manchester Royal Exchange, Southern Offices	Drawing title Proposed Fifth floor WC elevations
Client BVK	Scale 1:50 @ A3 Rev P1 Drawn by VL Date July 2019

Do not scale. All dimensions to be confirmed on site.
Information contained in this drawing is the sole copyright of Hutchison Kivotos Architects Ltd. and is not to be reproduced without permission.