




Contextual Elevation 01 - Windermere Close

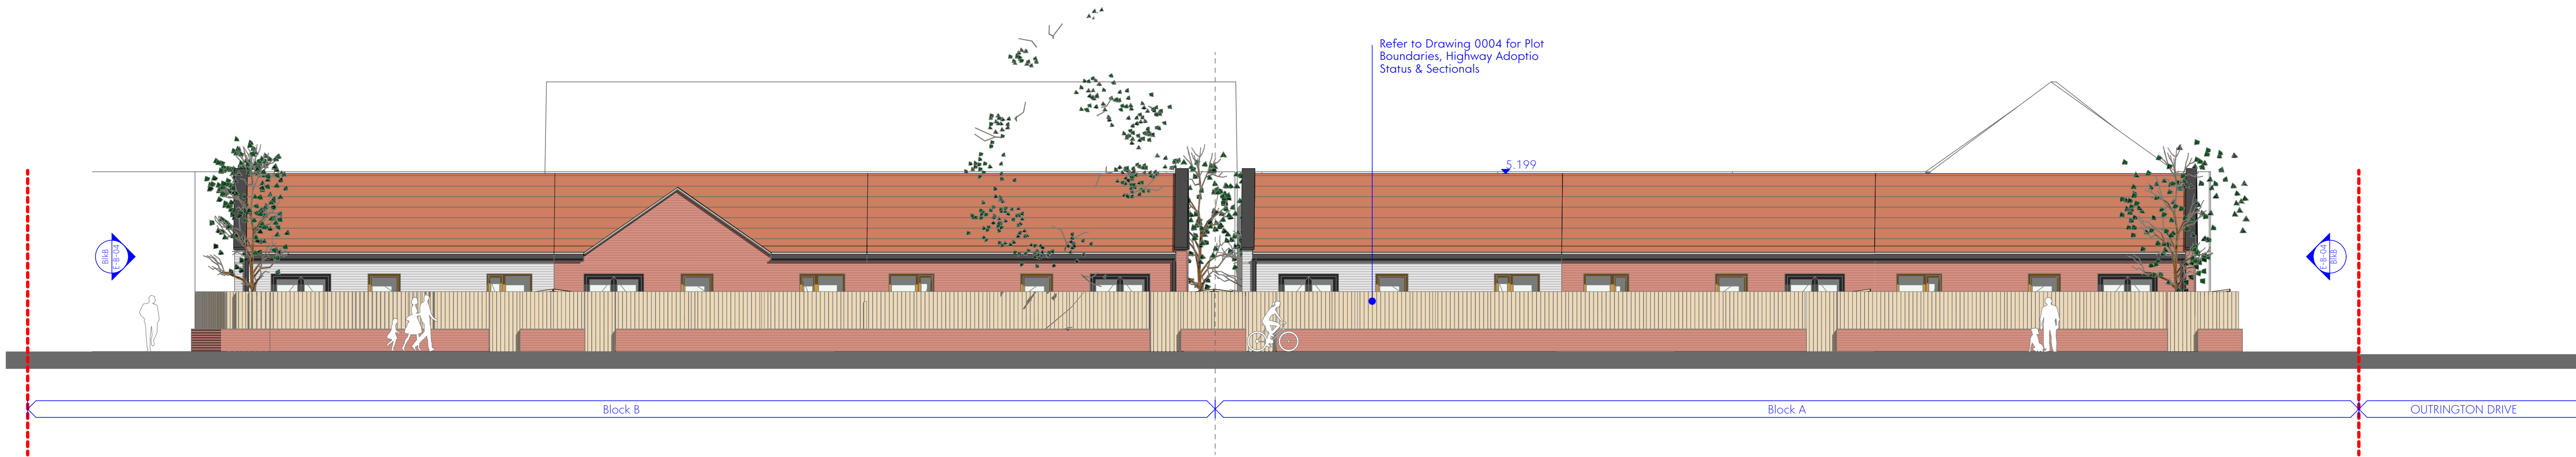

Contextual Elevation 02

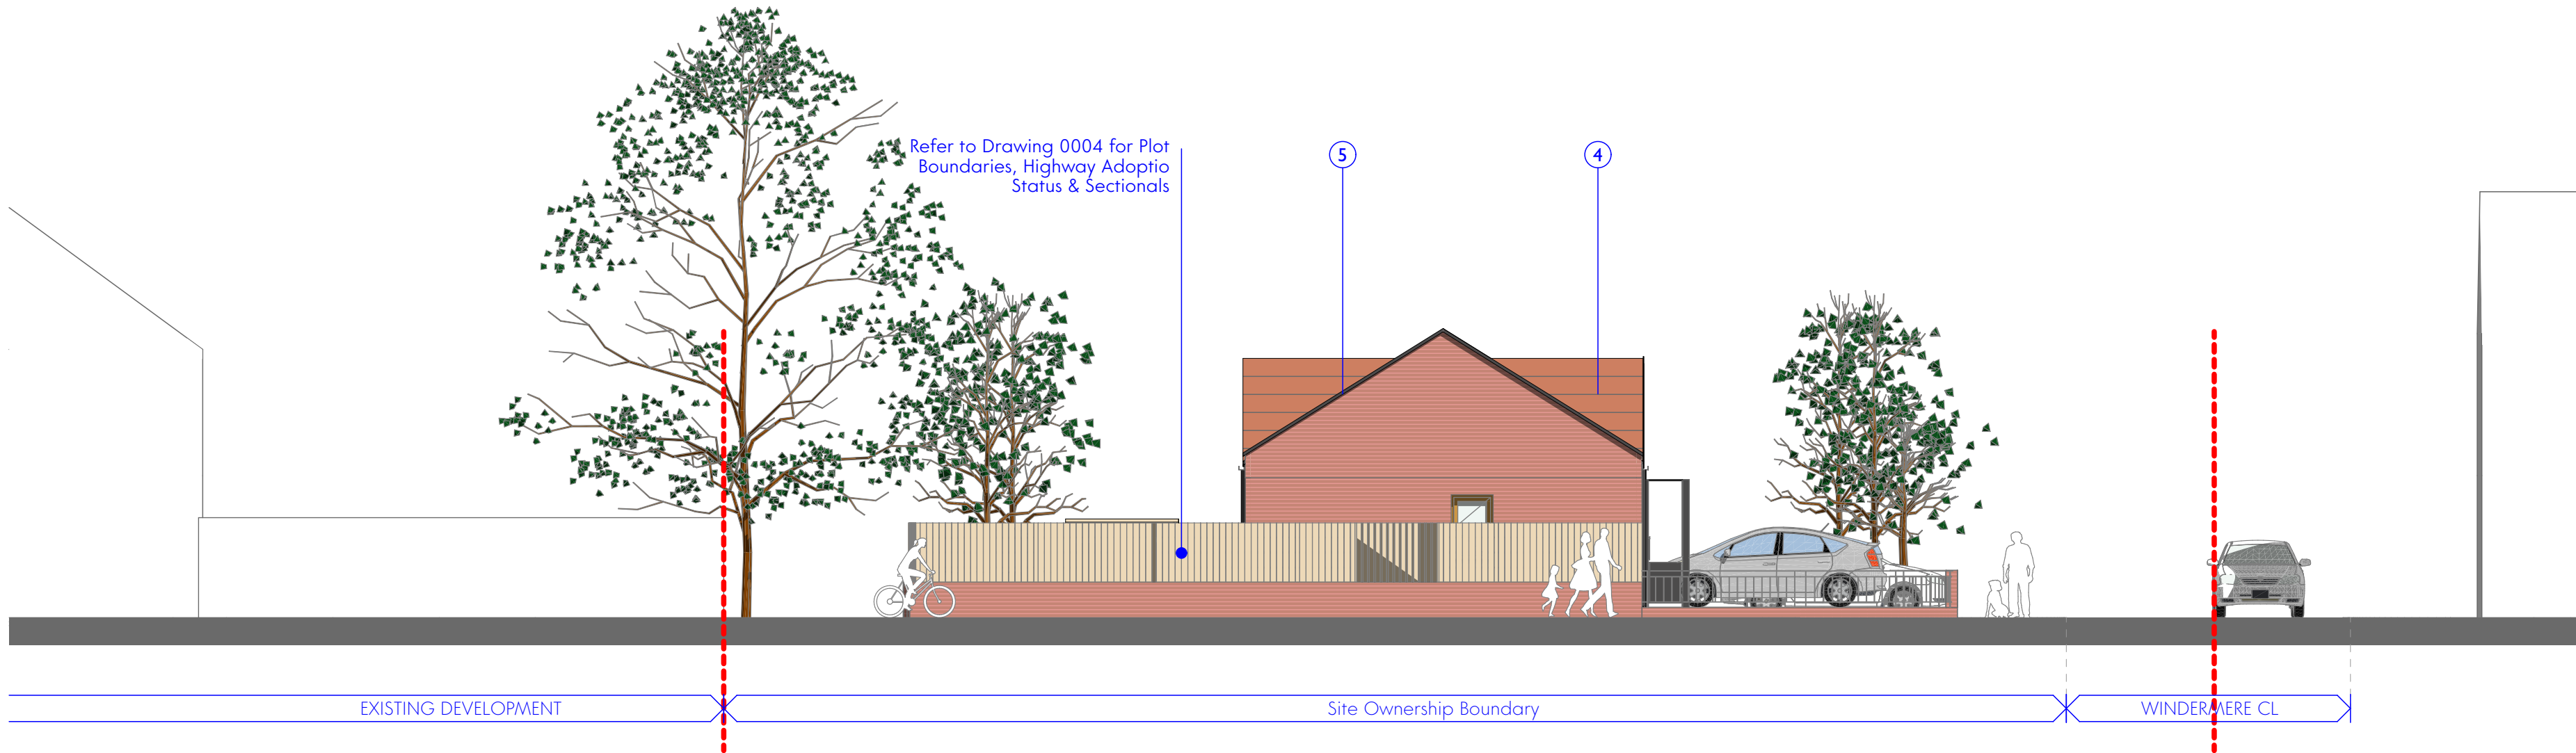


Contextual Elevation 03- Outrington Drive

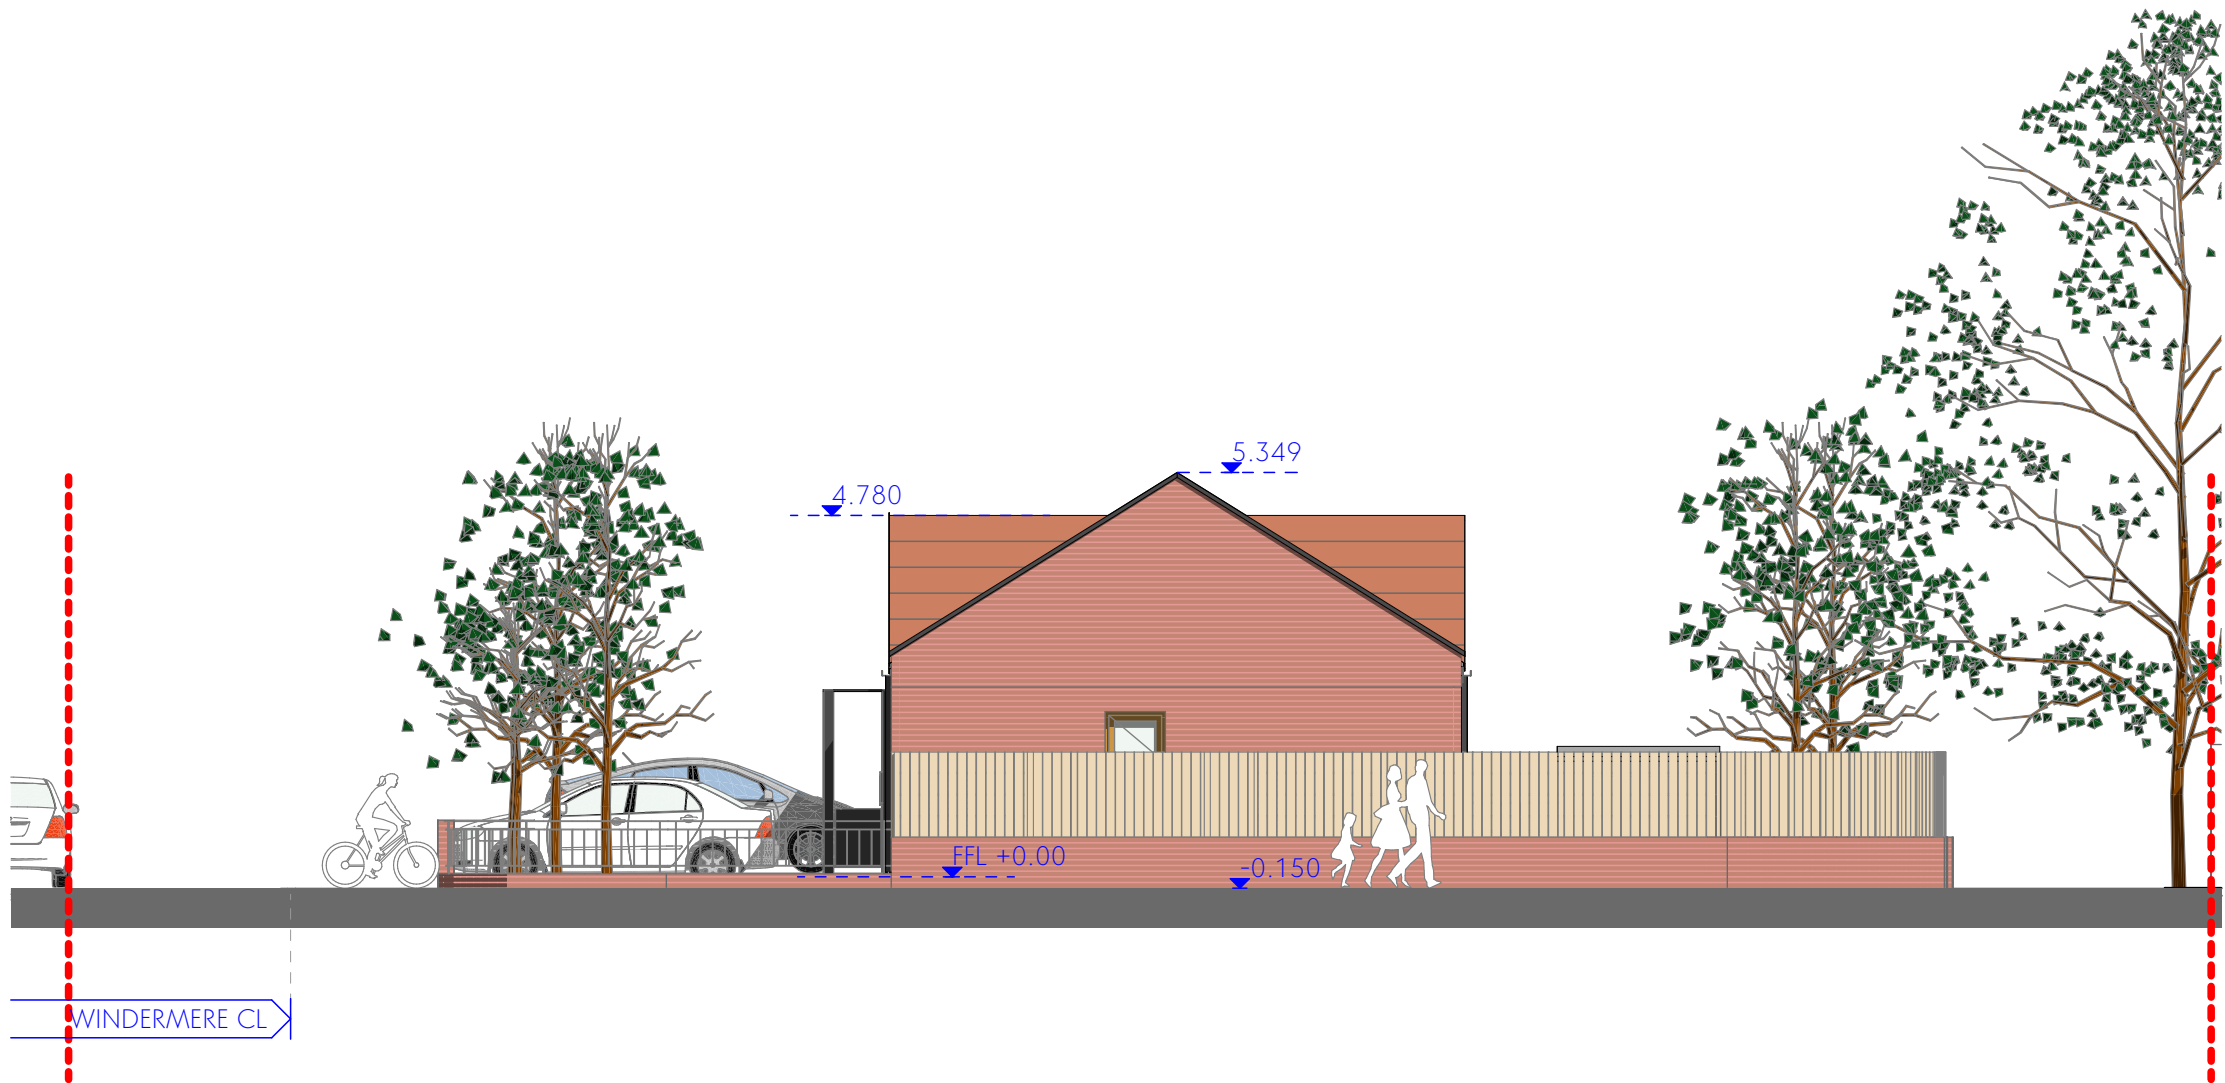

Contextual Elevation 04

Material Key:

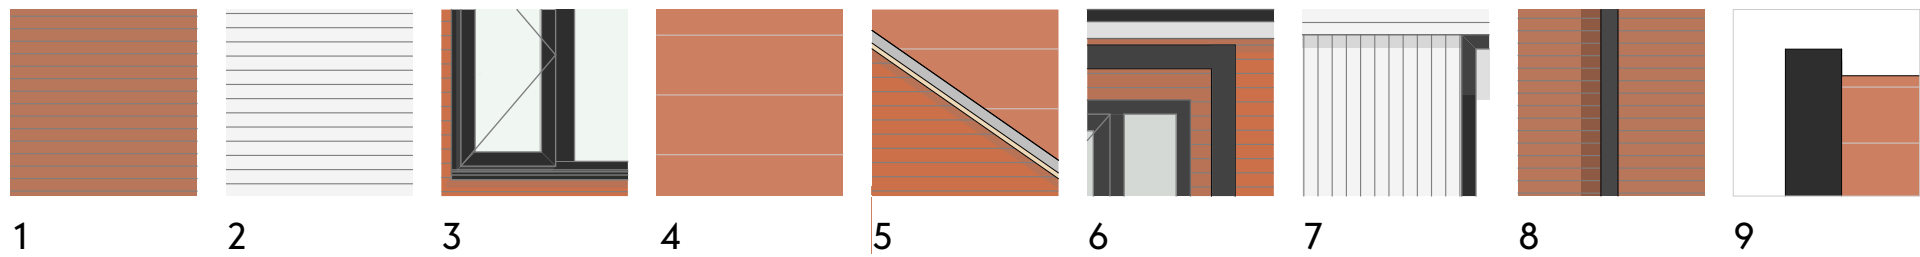

1. Light red multi-brick, sand coloured natural mortar.
2. Light grey brick, sand coloured natural mortar.
3. Triple glazed high performance window units. Frames in bronze colour or similar.
4. Red slim edge concrete tiles. Marley Edgemere old English or similar.
5. UPVC linear roof flashing, dark grey colour.
6. Feature Canopy (per Part M, Part 2 Requirements)
7. Feature setback stacked soldier brick panel.
8. UPVC downpipes and gutters, with matching fascia, dark grey colour.
9. Proprietary PPC Aluminium Flashing, dark grey colour.

Rev	Date	Issue for planning	CT	DT
P01	31.10.19	Issue for planning	CT	DT
Rev	Date	Comment	Dr	Ch

GWP Ref	(299)1914
Job Title	Windermere Close
Client	one manchester

Contextual Street Elevations			
Name	1914-GWP-01-01-DR-A-(PA)-002.I		
Scale	1:100@A1	Revision	P01
Drawn/Checked	CT / DT	First Issue	31.10.19
Drawing Status	D - Planning		

