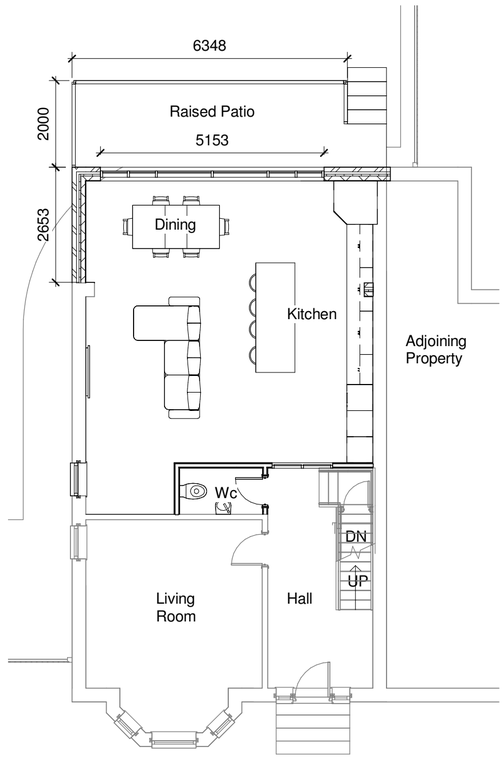

1 01 Proposed Ground Floor
1 : 100

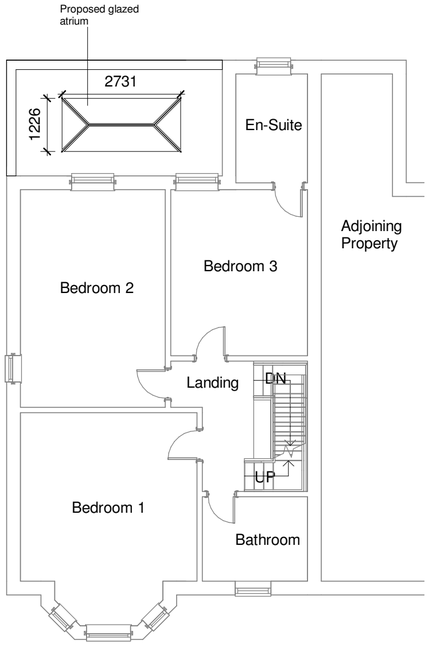

2 02 Proposed First Floor
1 : 100

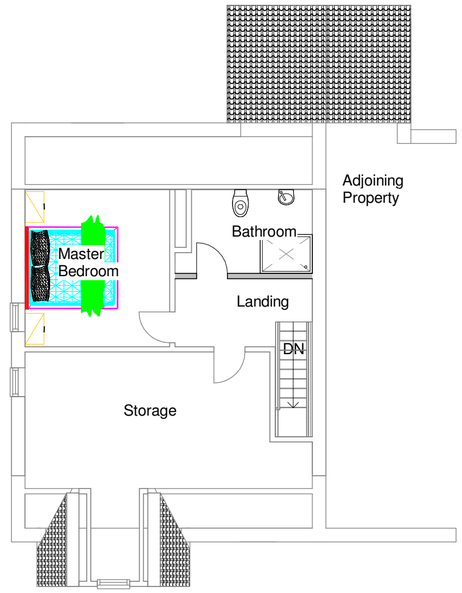

3 03 Proposed Loft Plan
1 : 100

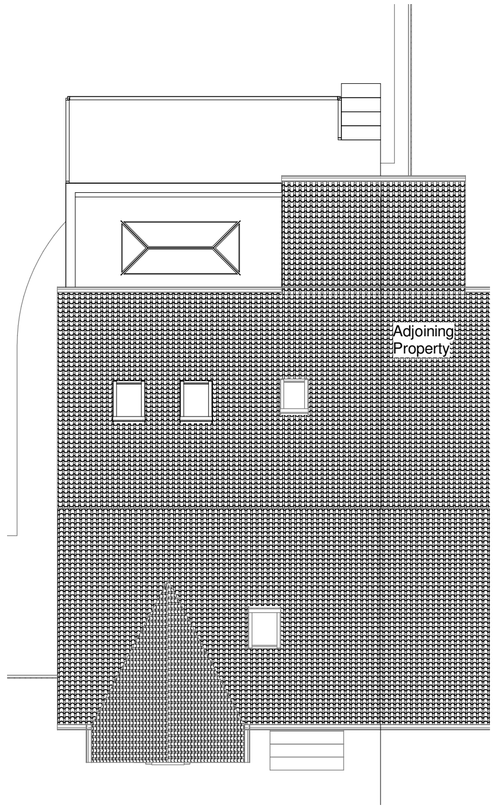

4 04 Proposed Roof Plan
1 : 100

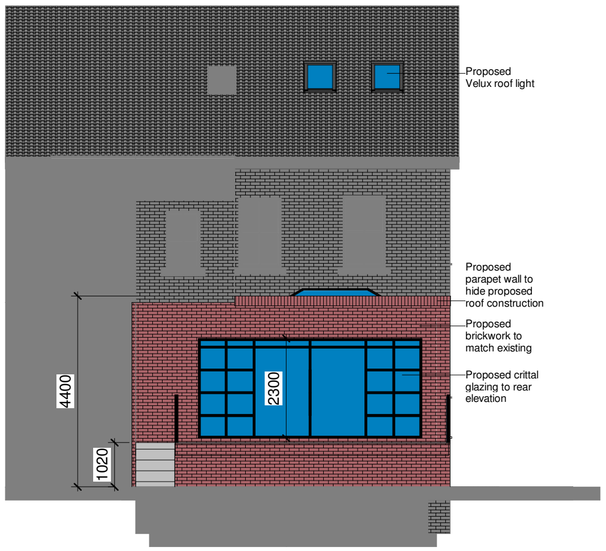

5 Proposed Rear Elevation
1 : 100

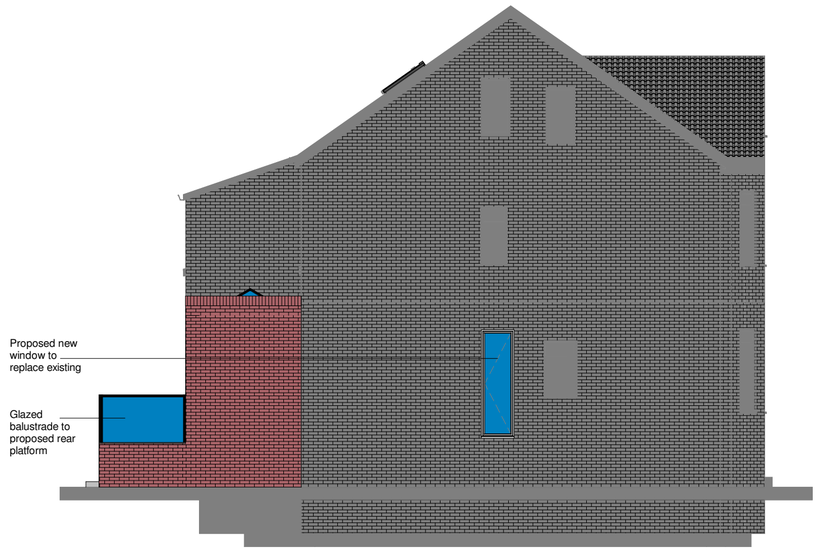

6 Proposed Side Elevation 1
1 : 100

Project Address:
6 Palatine Avenue Withington M20 3DP
Drawing:
Proposed Plans and Elevations
Date Issued:
26/09/2019
Client Name:
Mr Rob Jones
Project Description:
Proposed Single Storey Rear Extension and Internal Alterations
Drawing Number:
PL002
Additional Notes:
Drawing not to be scaled. Proposed works not to be started before Planning Permission is granted. Dimensions shown are in milimeters. All measurements to be verified on site.

EVERY TRADE TDG Contracts

SCALE 1 : 100
A2 DRAWING