


Proposed Basement Parking layout 1:100 @A1

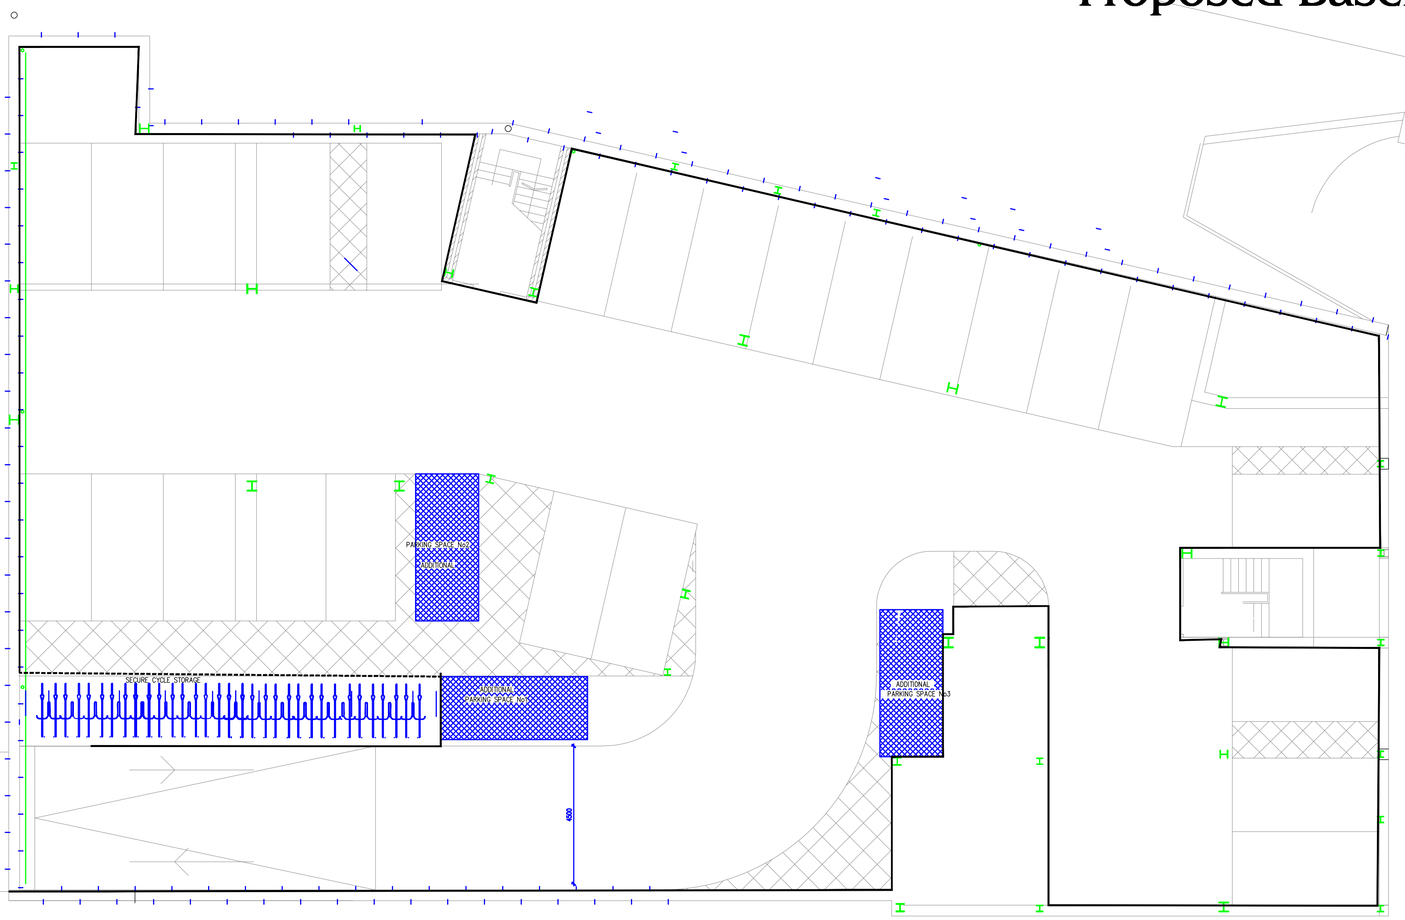

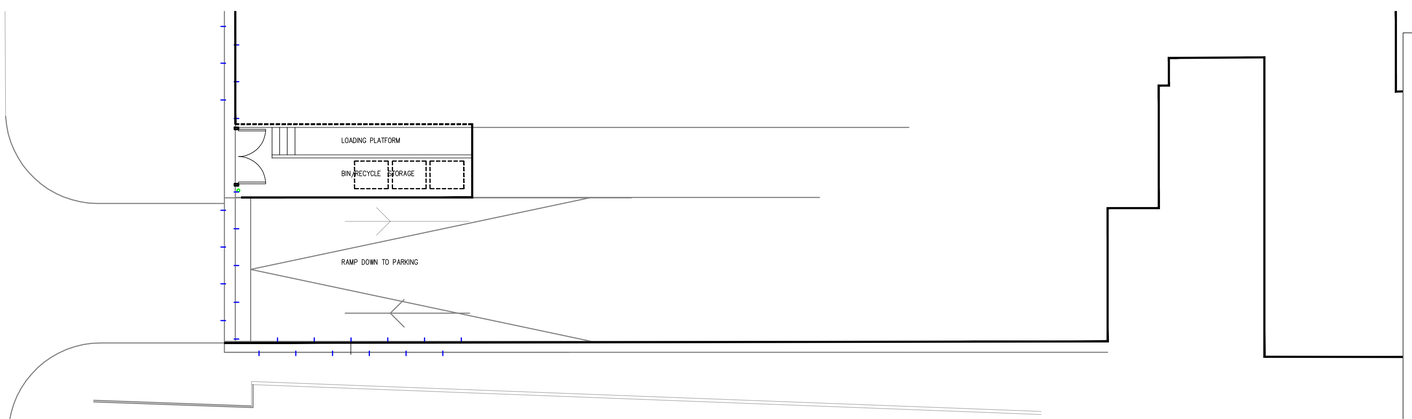

Part Ground floor plan Showing Bin Storage area 1:100 @ A1

Bin Storage area Photos nts

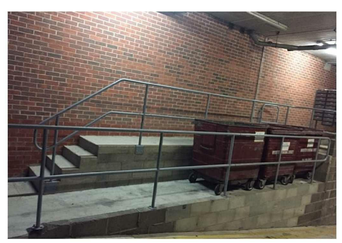





REV:C further correction toiength of cycle storage&
additional parking space No1 srb may 2019
REV:B length of cycle storage corrected
additional parking space No1 relocated srb march 2019
REV:A ground floor bin storage area added srb Jan 2019

All dimensions to be clarified prior to setting out
and not scaled directly from this drawing

REDFERN
ARCHITECTURAL
SERVICES LIMITED

PLANNING

for Mr J Heenan

at The Quadrangle Chorlton Manchester

title
Proposed basement parking layout

SJ Redfern-Blair

NOV 2018	as indicated @ A1	srb	018-181-10- . C

Redfern Architectural Services Ltd
Canal cottage 27 Manor View Woodley
Stockport Cheshire SK6 1RS
0161 406 6936 077406 21999
steve@redfernAS.co.uk