
Sketch Plan : proposed tree removal at 3, ST. Aldwyns Rd, M20 3JF

Showing tree position on the property and its location in relation to neighbouring properties

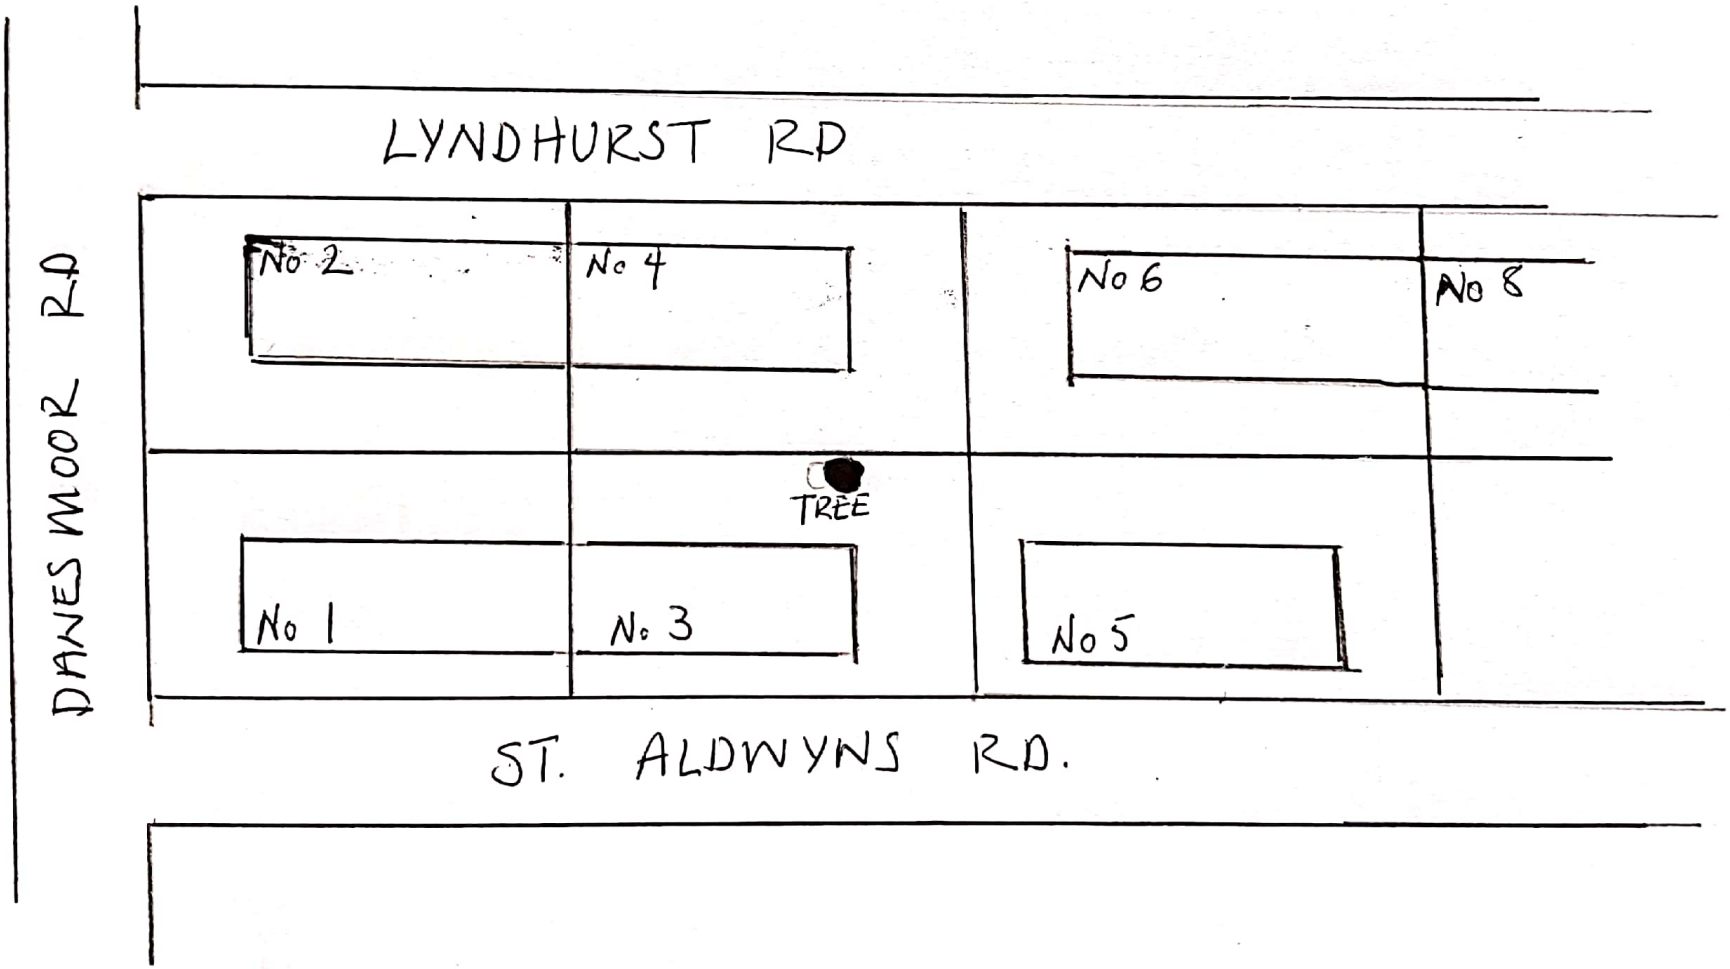

Scanned by CamScanner