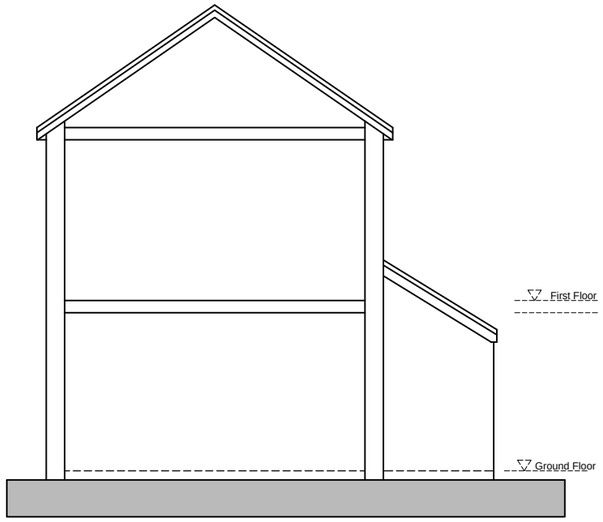

Existing Side Elevation
Scale 1:100

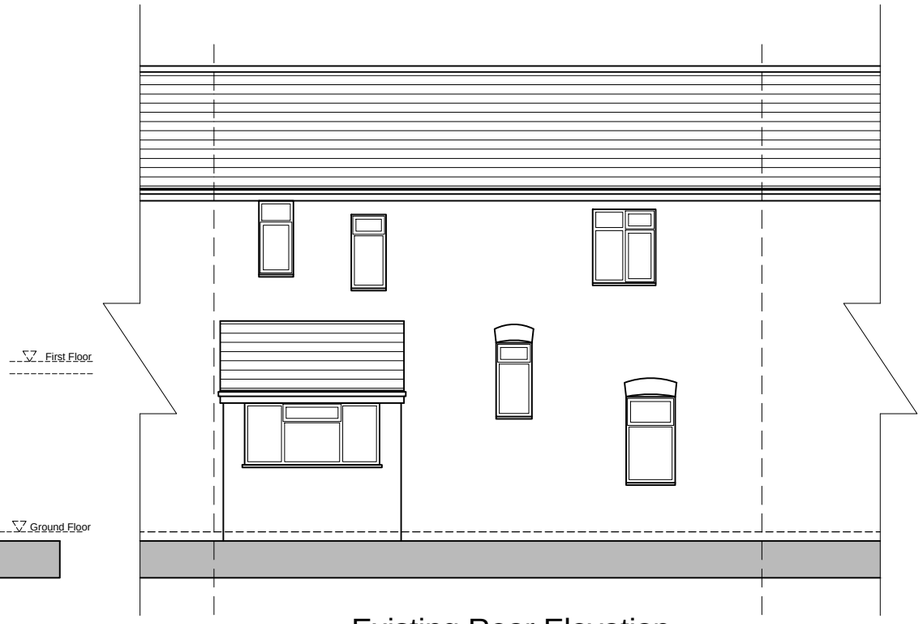

Existing Rear Elevation
Scale 1:100

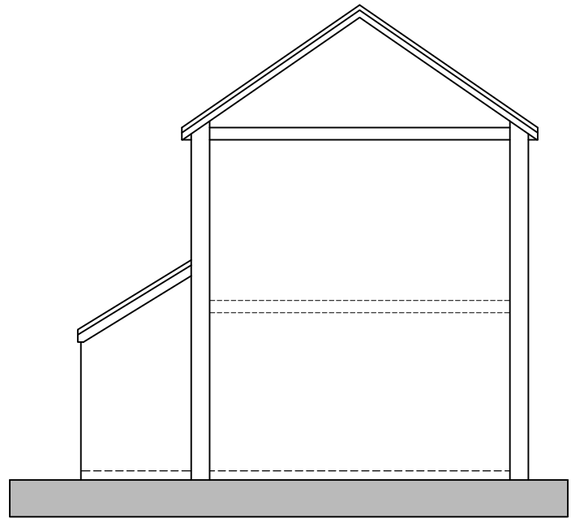

Existing Side Elevation
Scale 1:100

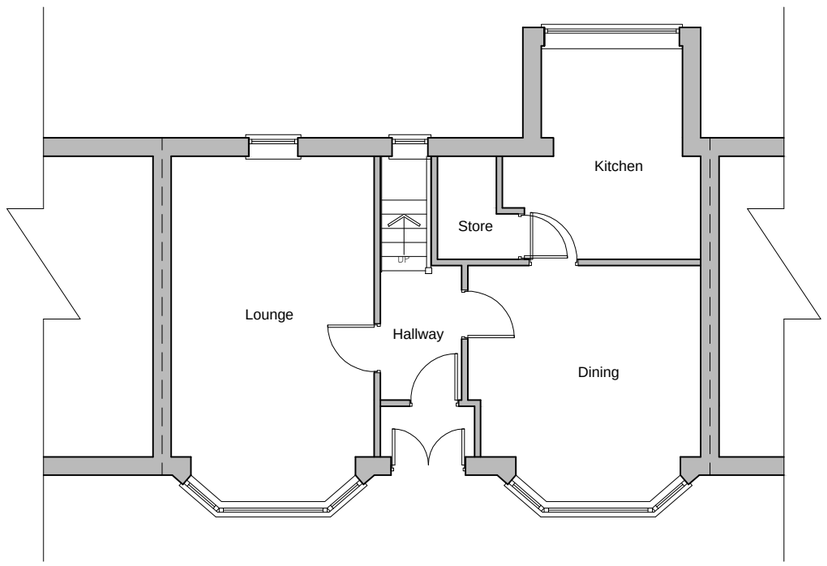

Exisitng Ground Floor Plan
Scale 1:100

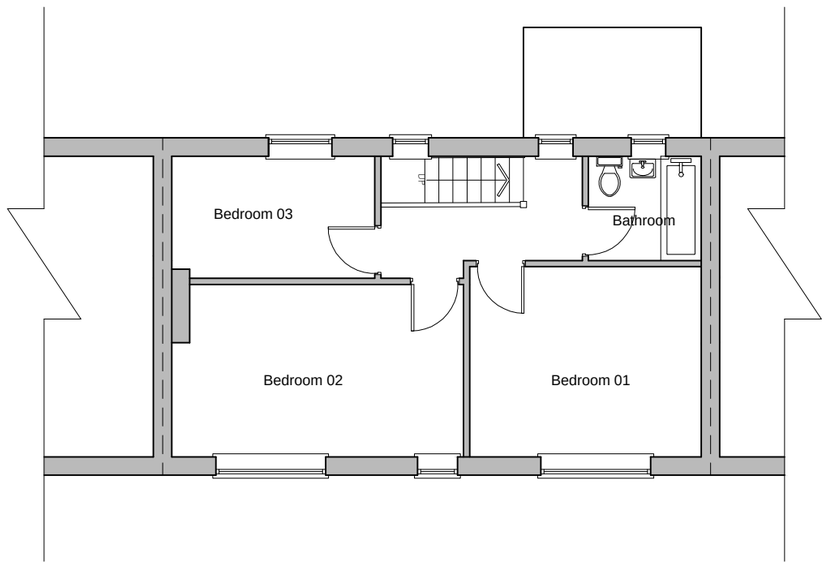

Existing First Floor Plan
Scale 1:100

M-Design	Design and Project Management	Date 12-07-2019
Project Title Proposed Double Storey Rear Extension	Address 33 Bennett Road Manchester M8 5ED	Dwg No. 02
Drawing Title Existing Plans and Elevations		