

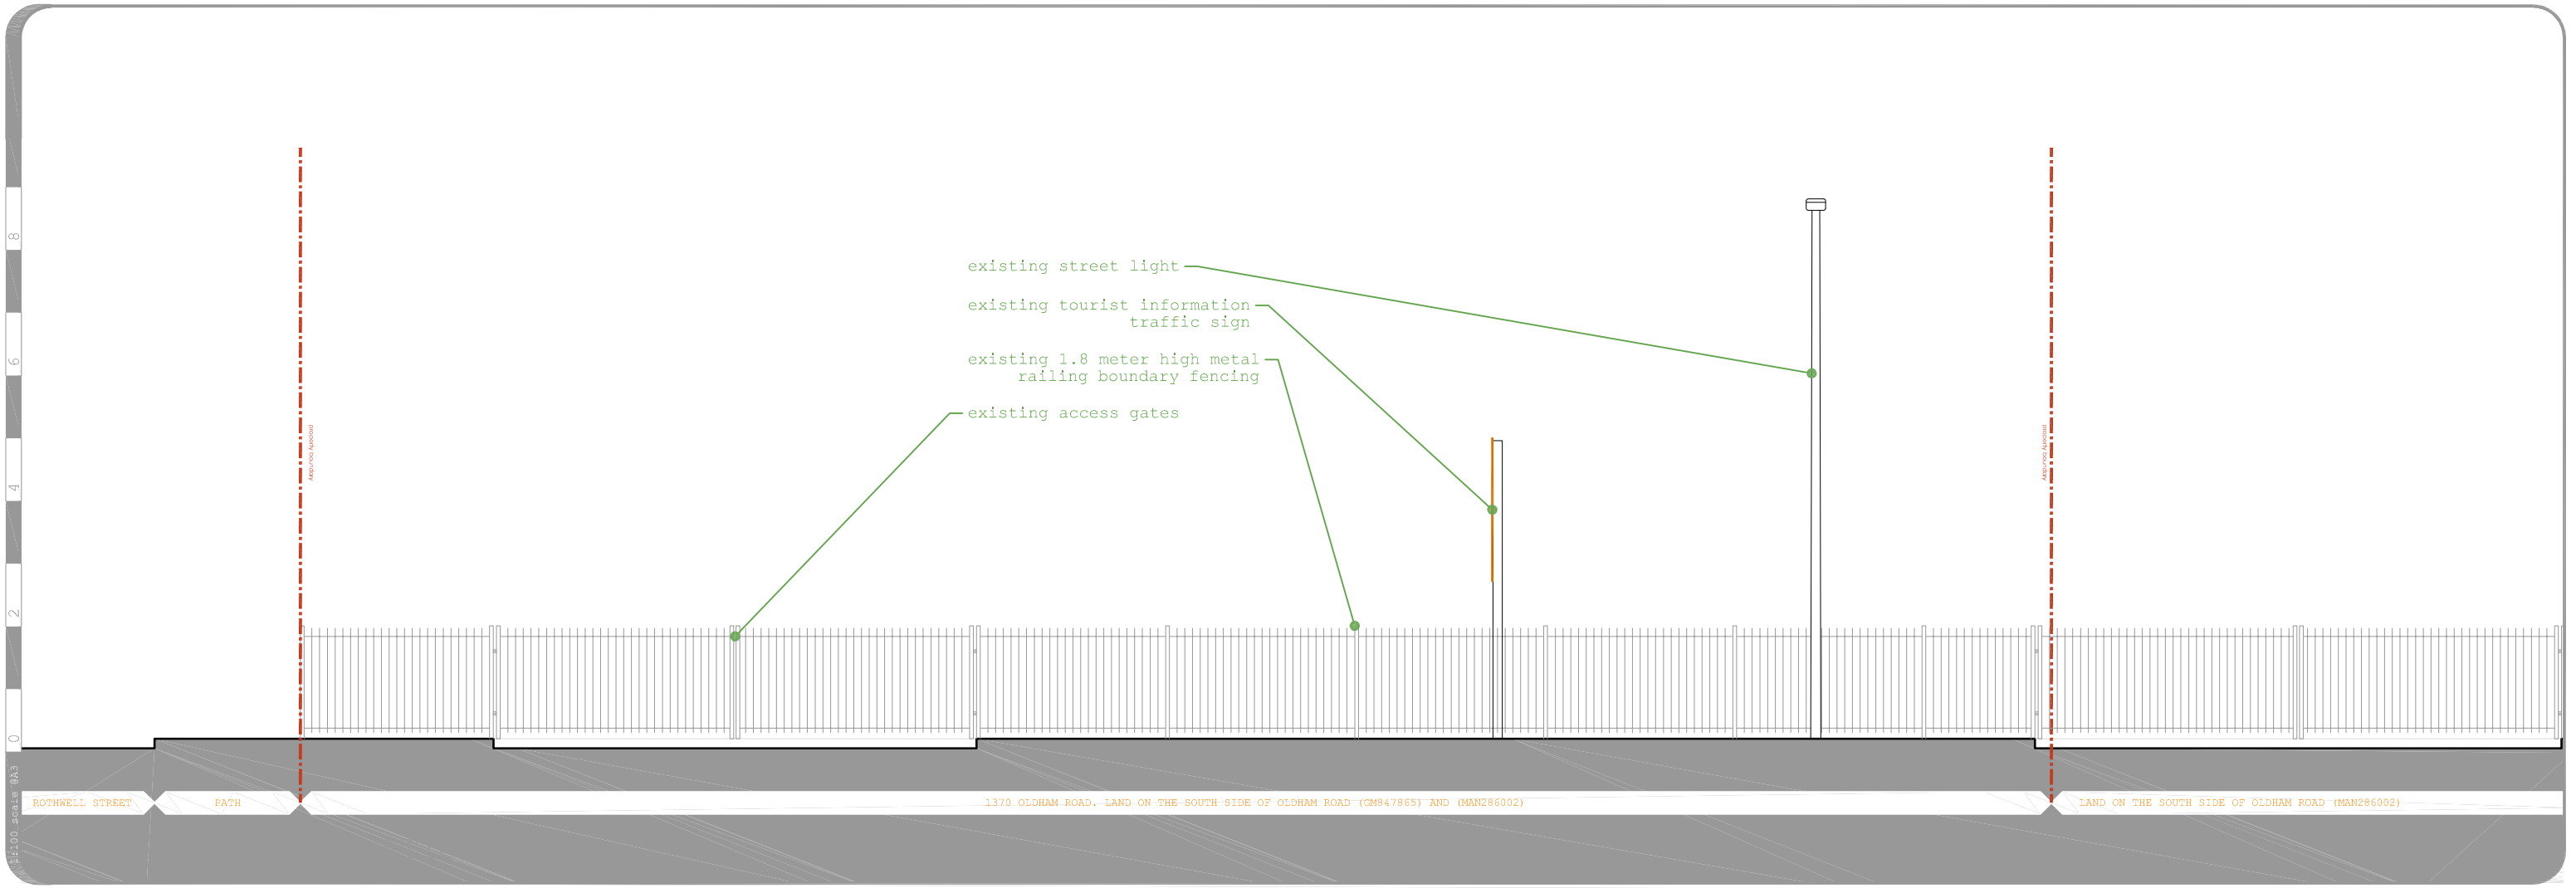


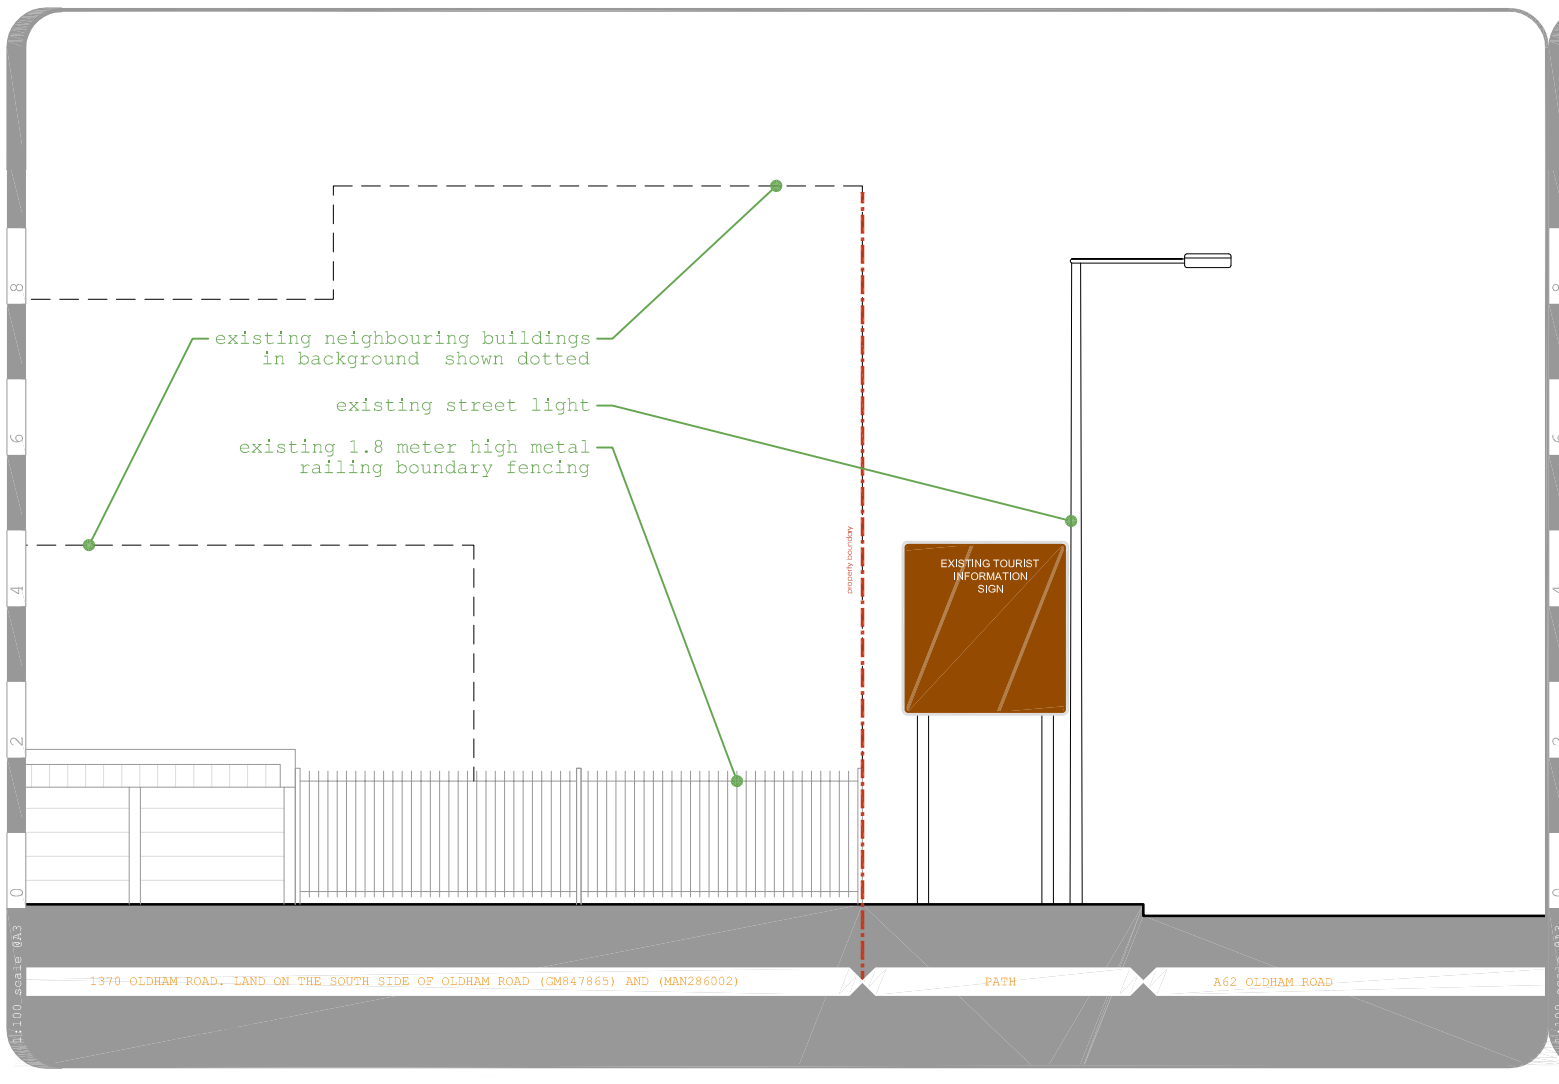

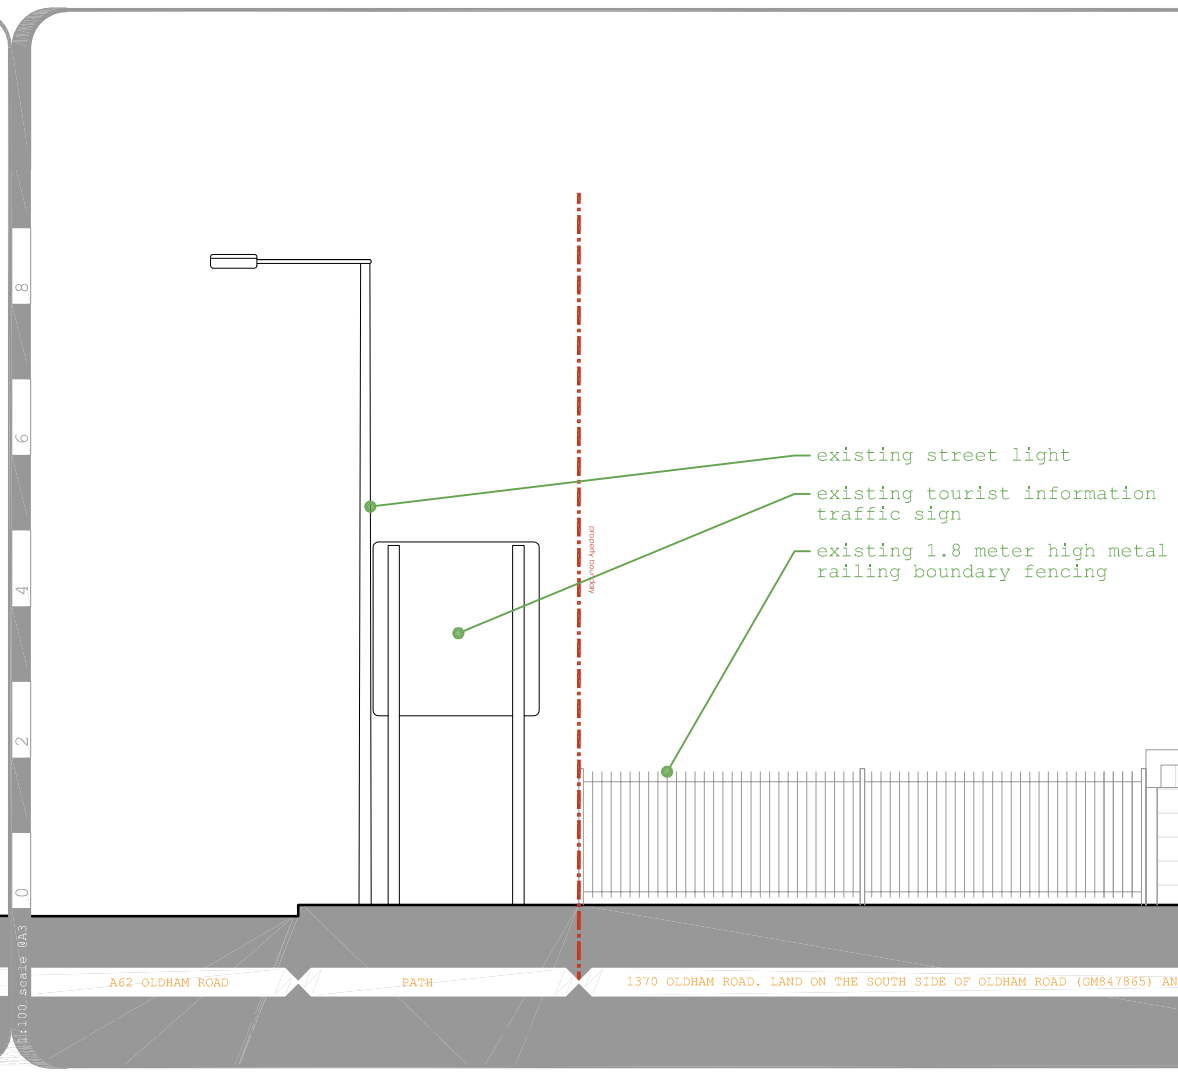

colony
architects
RIBA

www.colonyarchitects.com

colony architects ltd is a collaborative of architects and designers with an agenda to find out more visit our beautiful website

contact: design@colonyarchitects.com

stu 07990 515372
ed 07779 255328
HQ 0118 3800328

250 South Oak Way
Green Park, Reading
RG2 6UQ

www.colonyarchitects.com

colony architects ltd has undertaken this survey and prepared this drawing to a level of accuracy commensurate with the scale indicated on this drawing, any dimensions extracted should be treated accordingly.

Unless indicated do not use this drawing to produce any fabrication drawings, cutting lists or schedules of works, including setting out dimensions.

project
1370 Oldham Road
Manchester, M40 1EZ

client
Mass Media Advertising


drawing title
Elevations
As Existing


project	drawing number	revision
523-	00-04	-


date	status
Mar 2019	planning

scale	size	author	checked
1:100	A3	NDE	EGM

© 2019 colony architects

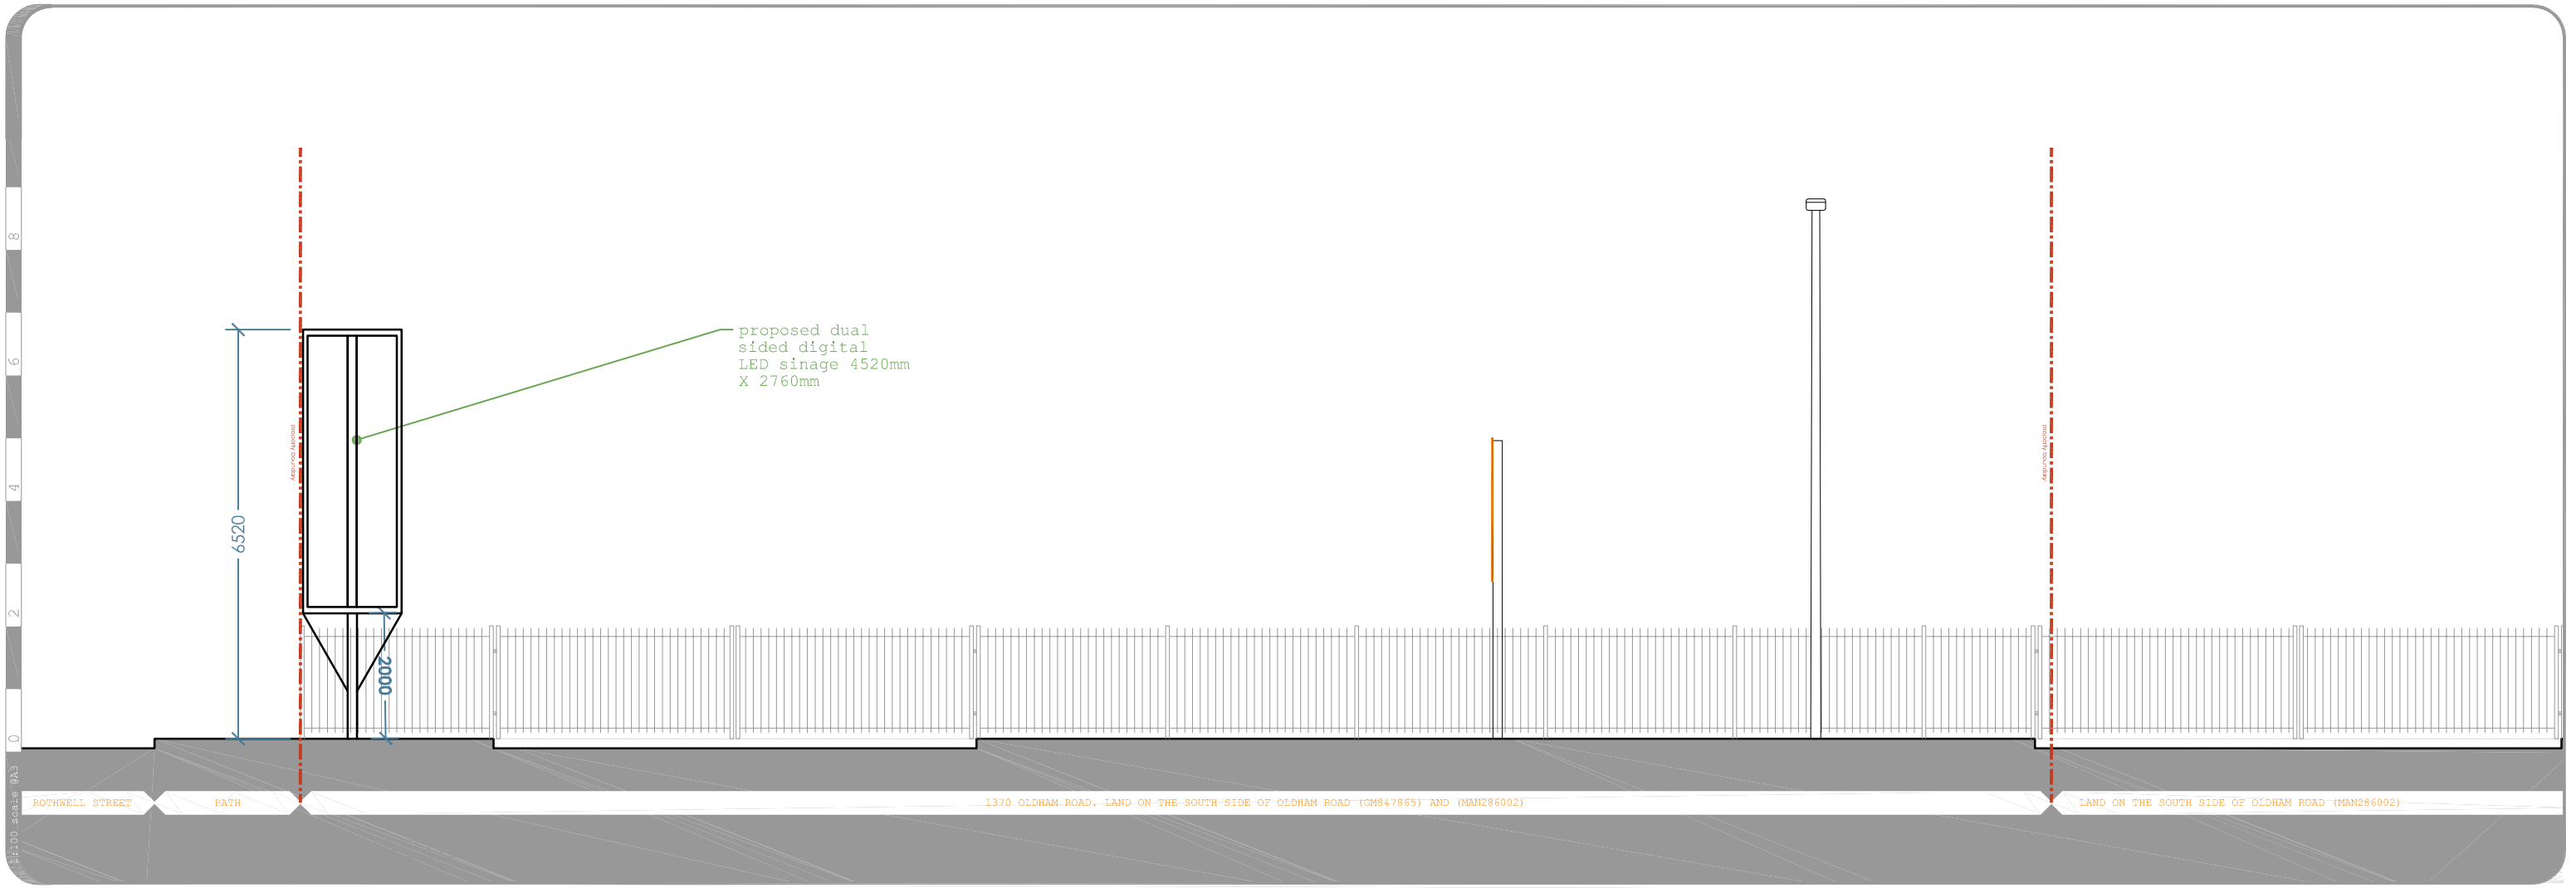

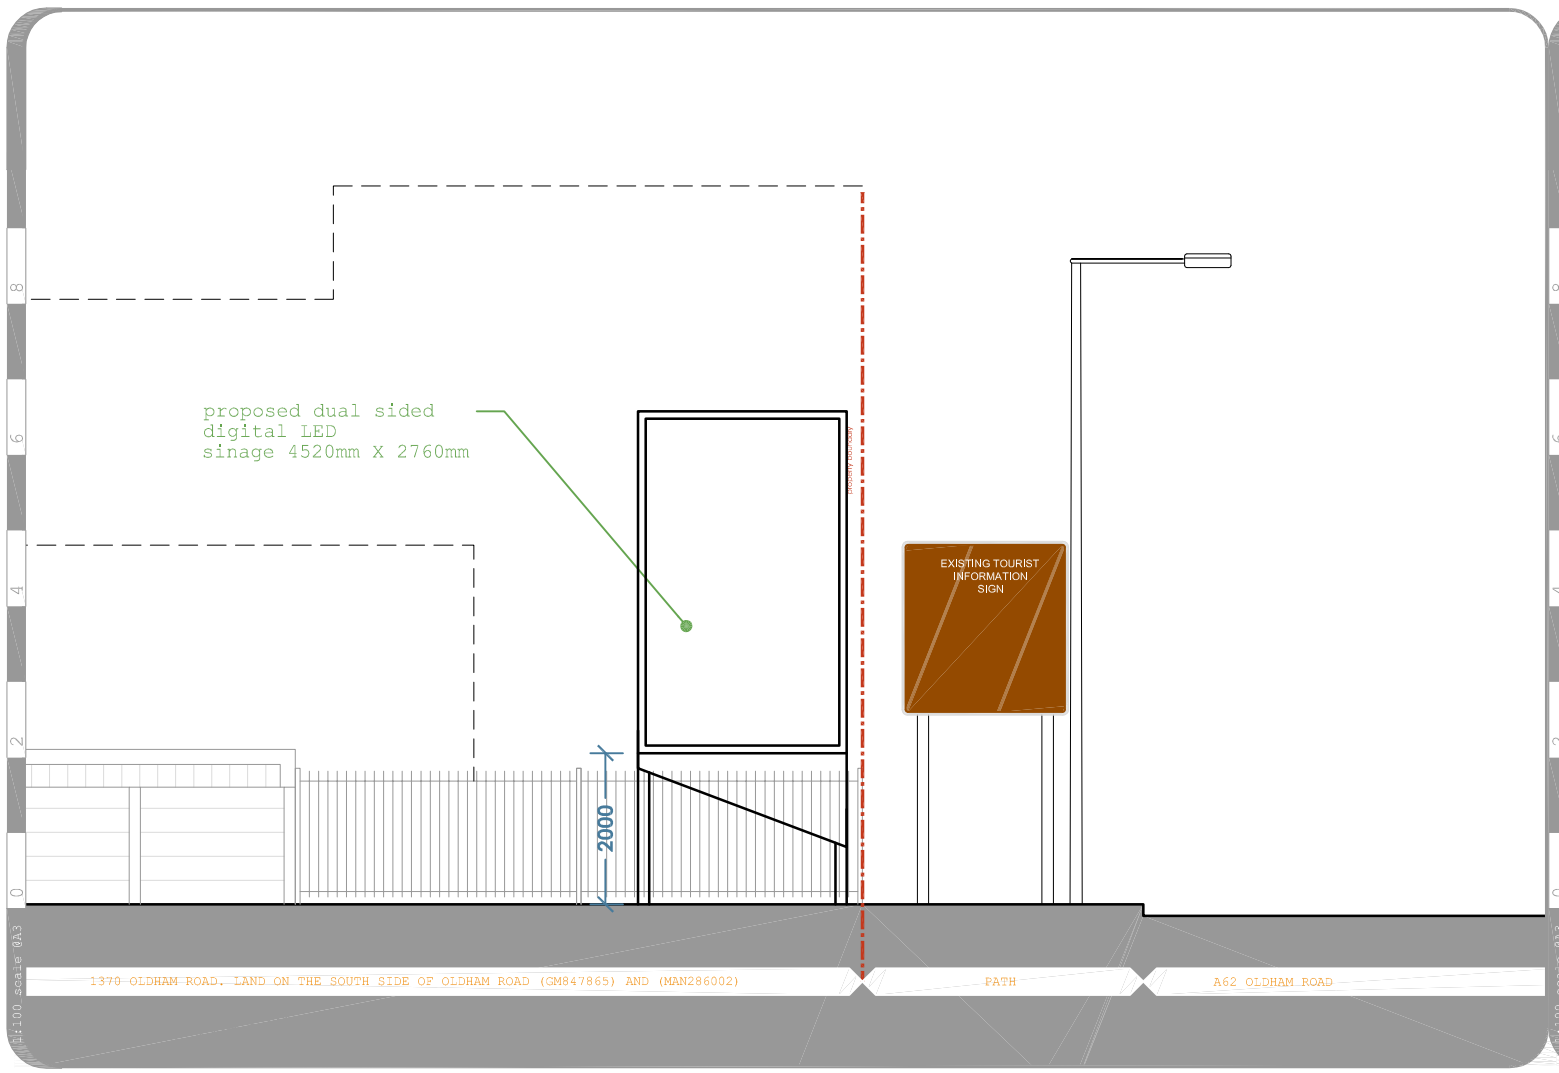

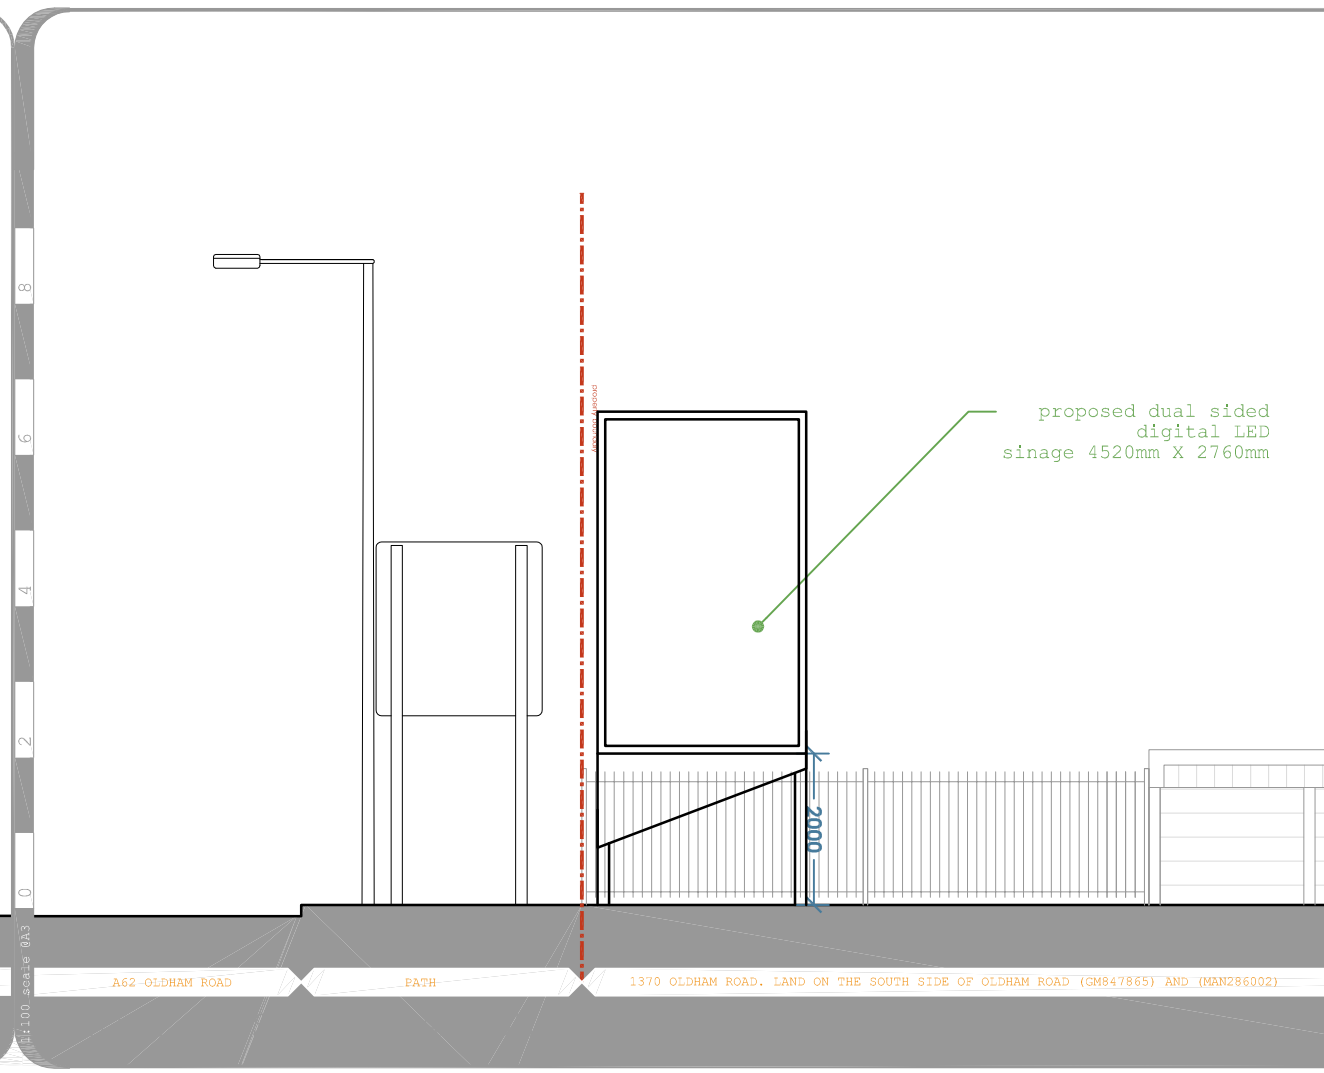

colony
architects
RIBA

www.colonyarchitects.com

colony architects ltd is a collaborative of architects and designers with an agenda to find out more visit our beautiful website

contact: design@colonyarchitects.com

stu 07990 515372
ed 07779 255328
HQ 0118 3800328

250 South Oak Way
Green Park, Reading
RG2 6UG

www.colonyarchitects.com

colony architects ltd has undertaken this survey and prepared this drawing to a level of accuracy commensurate with the scale indicated on the drawing, any dimensions extracted should be treated accordingly.

Unless indicated do not use this drawing to produce any fabrication drawings, cutting lists or schedules of works, including setting out dimensions.

project
1370 Oldham Road
Manchester, M40 1EZ

client
Mass Media Advertising

drawing title
Elevations
As Proposed

project	drawing number	revision
523-	03-04	-

date	status
Mar 2019	planning

scale	size	author	checked
1:100	A3	NDE	EGM

© 2019 colony architects

colony
architects
RIBA

www.colonyarchitects.com

colony architects ltd is a collaborative of architects and designers with an agenda to find out more visit our beautiful website

contact: design@colonyarchitects.com

stu 07990 515372
ed 07779 255328
TQ 0118 3800328

250 South Oak Way
Green Park, Reading
RG2 6UQ

www.colonyarchitects.com

colony architects ltd has undertaken this survey and prepared this drawing to a level of accuracy commensurate with the scale indicated on the drawing. any dimensions extracted should be treated accordingly.

Unless indicated do not use this drawing to produce any fabrication drawings, cutting lists or schedules of works, including setting out dimensions.

project
1370 Oldham Road
Manchester, M40 1EZ

client
Mass Media Advertising

drawing title
Street Scene Elevations
Existing and Proposed

project	drawing number	revision
523-	00-04	-

date	status
Mar 2019	planning

scale	size	author	checked
1:200	A3	NDE	EGM

© 2019 colony architects

0 4 8 12 16
1:200 scale @A3

