
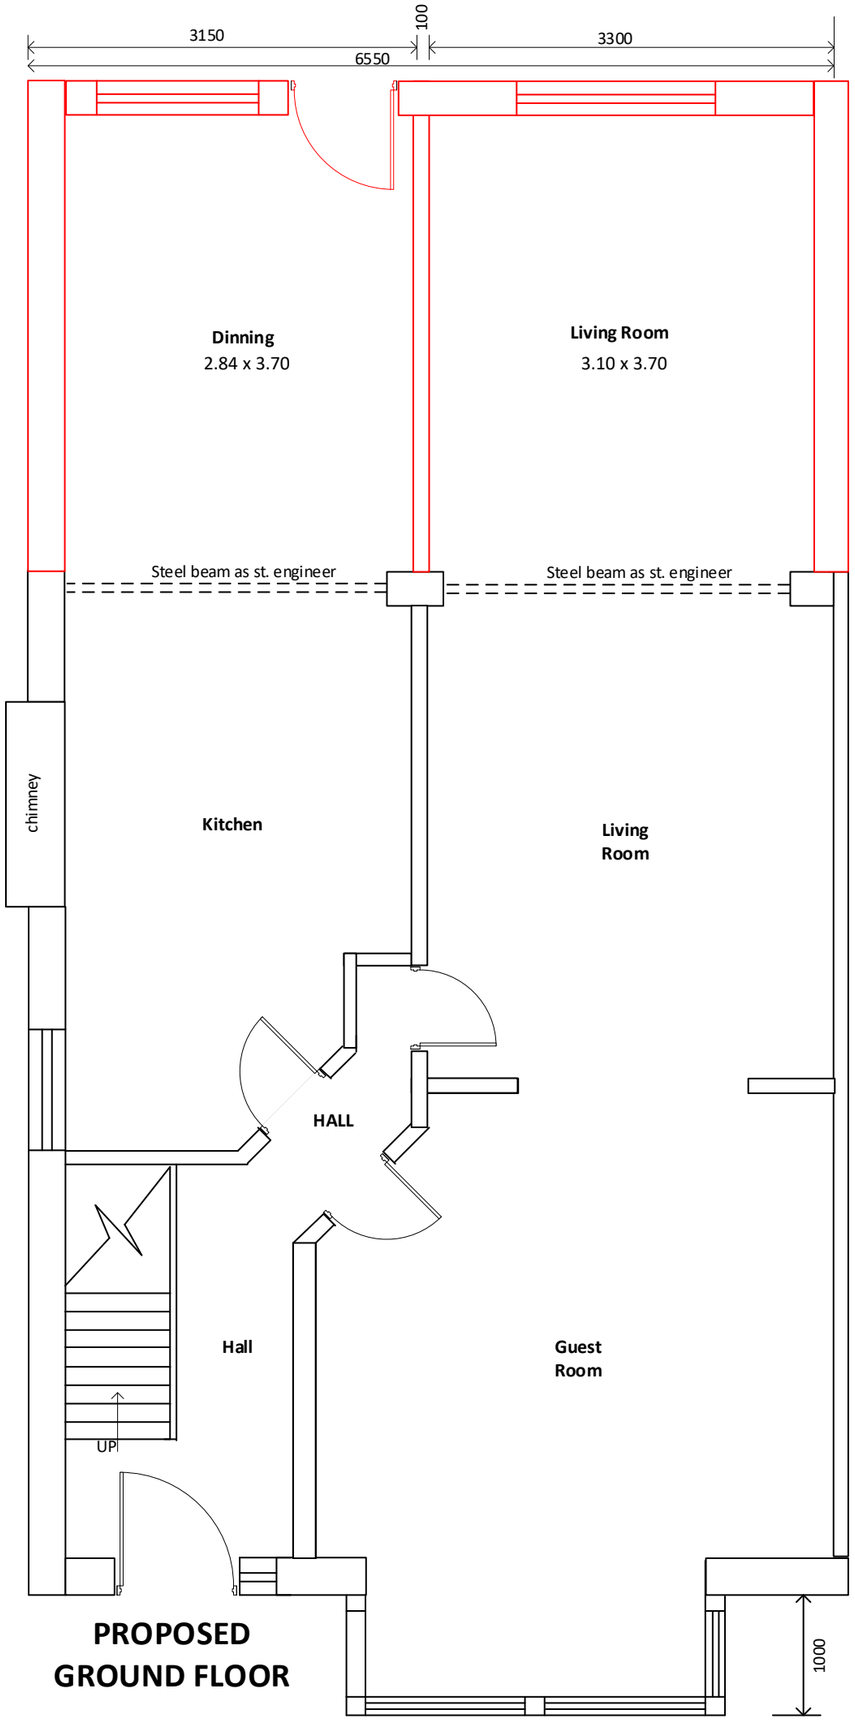


PROPOSED GROUND FLOOR

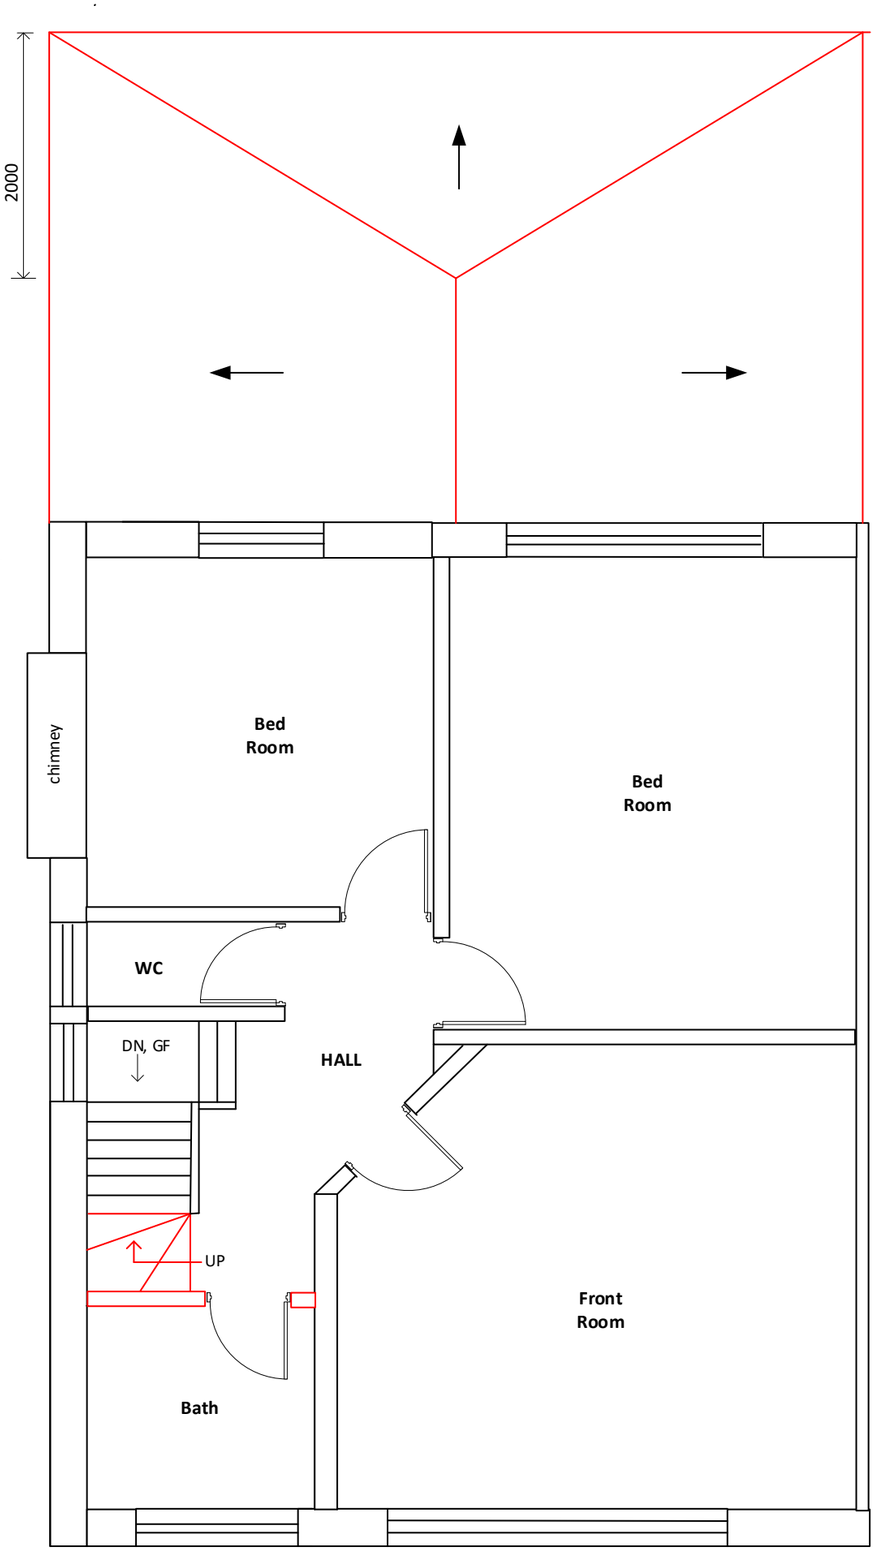

PROPOSED FIRST FLOOR

Client	Mr Rizwan Ilyas 01 Buller Road Longsight, Manchester M13 0PP		
Title	Construction of single storey extension at rear and Dormer	Drawing No.	RZ-PP-03
Scale	1 = 50		10/07/2019