THIS DRAWING TO BE READ IN CONJUNCTION WITH DRAWINGS NO. 742 - 844,742-22 REV K, 742-REV K, AND ALL OTHER RELEVANT DRAWINGS.

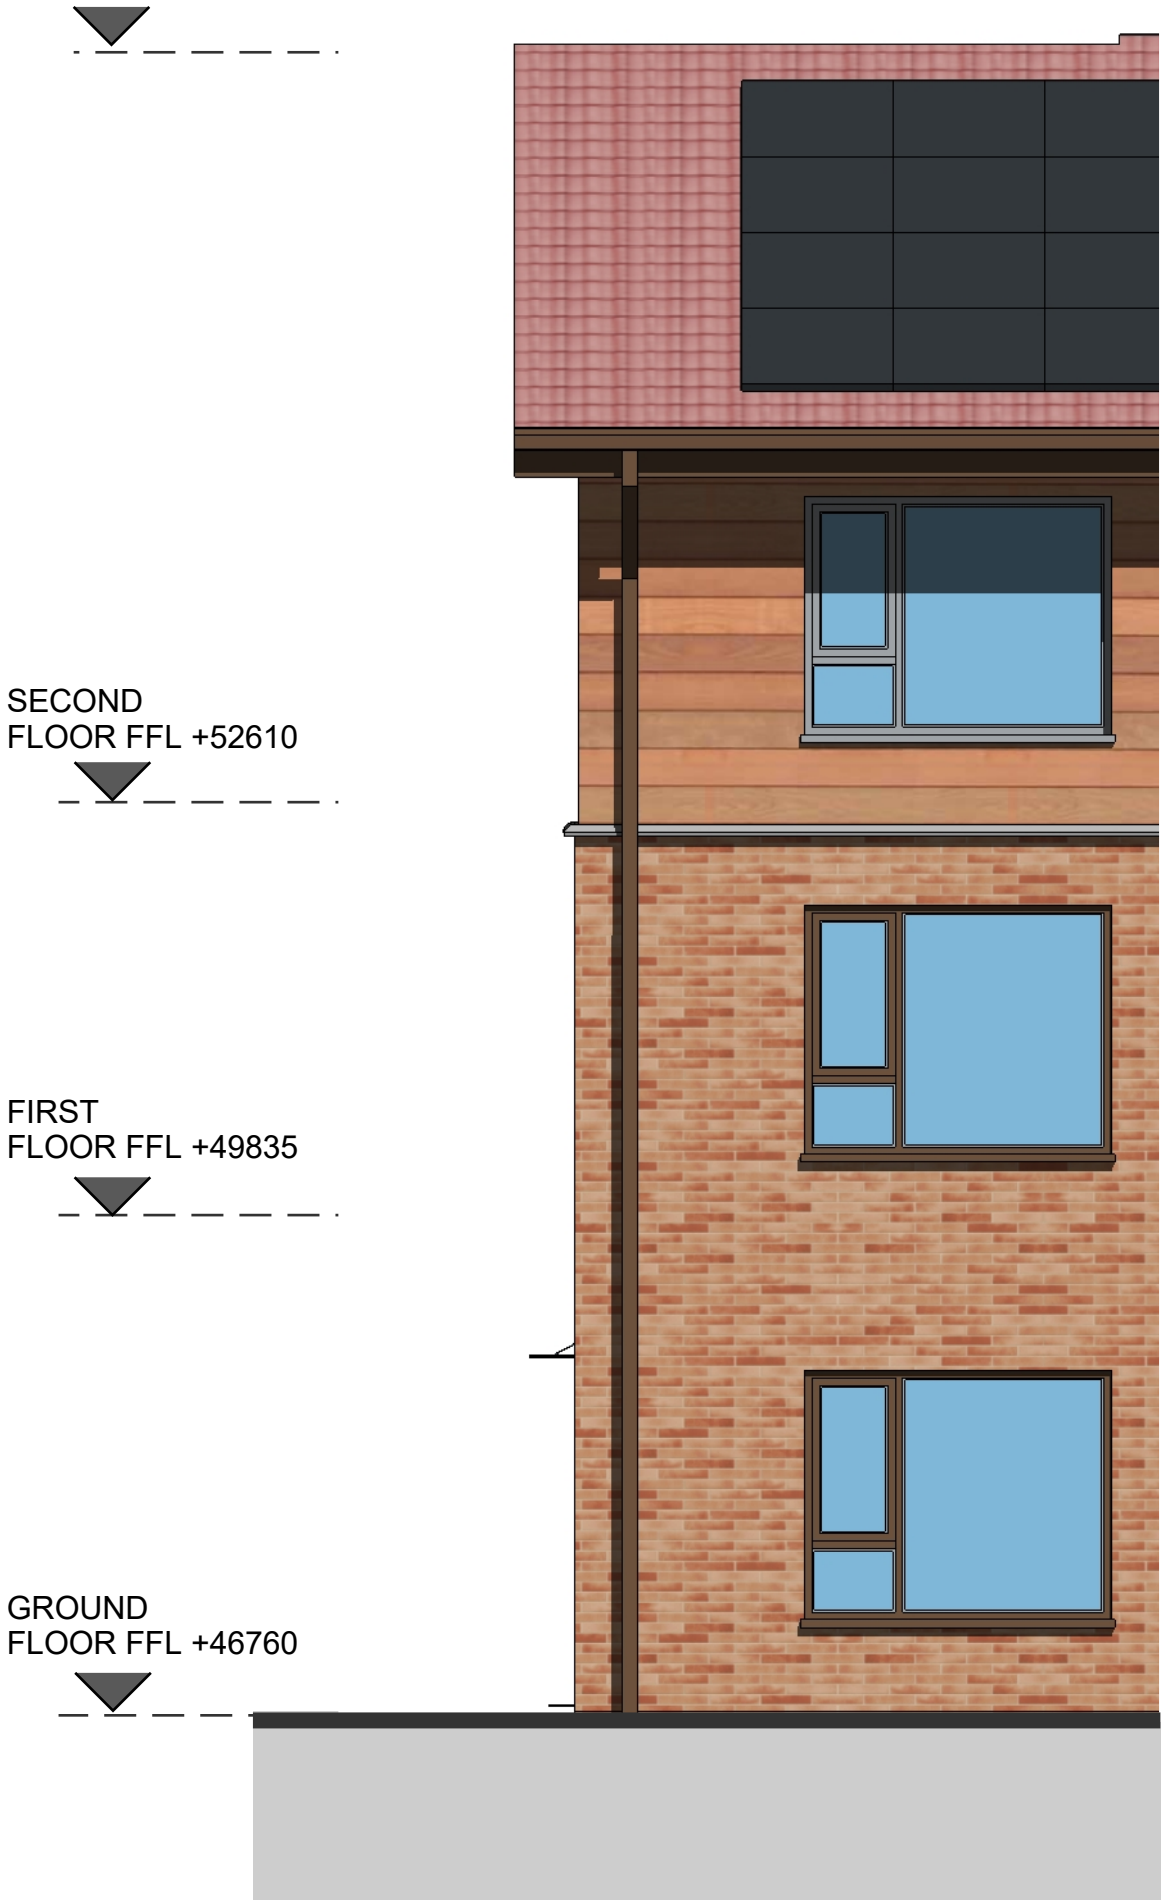

Redland 50 Double Roman Tile, Colour: 34 Terracotta, Smooth Finish,
Concrete



160x100mm Aligator Boxer gutter system, Colour Vandyke Brown BS 08B29



Evoke Aluminium
Soffit & Fascias, Colour Vandyke Brown BS 08B29



2nd Floor Aluminum Windows Powder Coated RAL7040 (Window grey)



Aluminum Windows Powder Coated RAL8011 (Nussbraun Brown)



Rockpanel "Woods" Cladding Colours; Alder, Cherry, Mahogany (Mixed)



Natural Zinc Cill Flashing



Ibstock Dalton, Colour Buff Multi To Match Existing Brickwork Above DPC



Ibstock "Cheddar Red" Smooth Brick, Colour Cheddar Red Below DPC



SCALE:	1:50	**SIZE:**	A3
DATE:	26.01.18	**STATUS:**	PL
DRAWN:	NG	**CHECKED:**	DH
JOB NO:	742	**DWG/REV:**	427 Rev D

TITLE: PHASE 4 - PROPOSED

New Wing Extension
Typical Details
Materials

PROJECT: ST JOSEPH'S HOME
52 Plymouth Grove West
Manchester
M130AR

CLIENT: Little Sister's of the Poor

danielhurdassociates

33a Powell Street . Birmingham . B1 3DH .
Tel: 0121 200 2638 . Fax: 0121 236 8593 .
e-mail: design@danielhurdassociates.com