

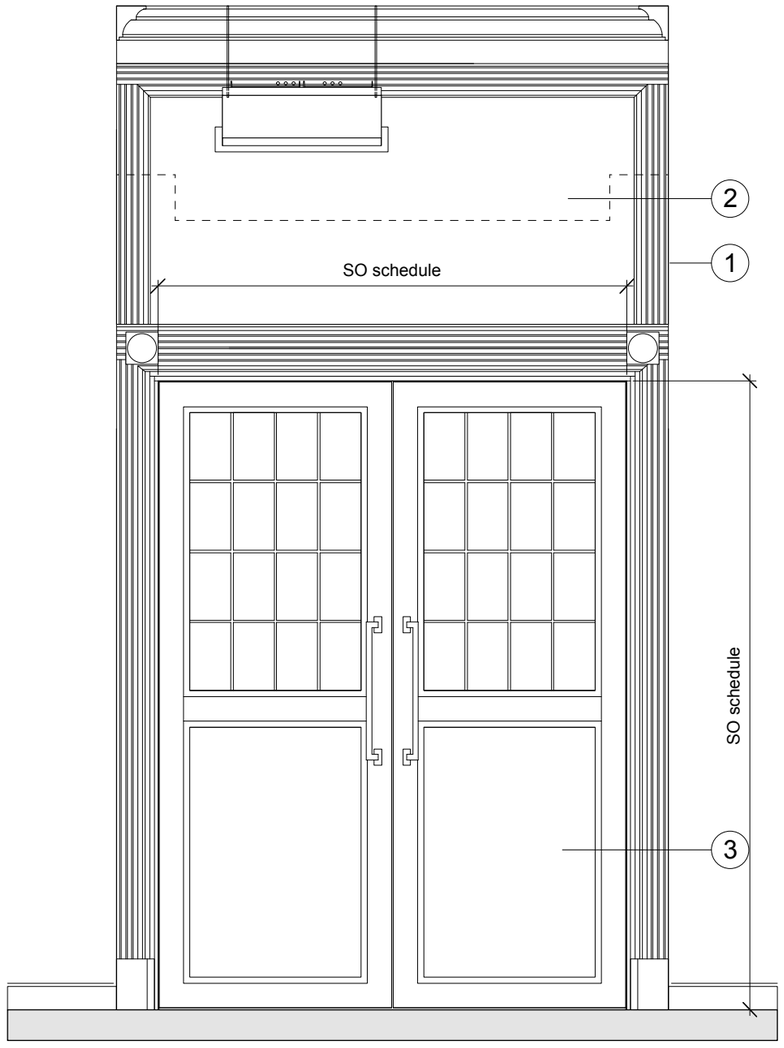


FRONT

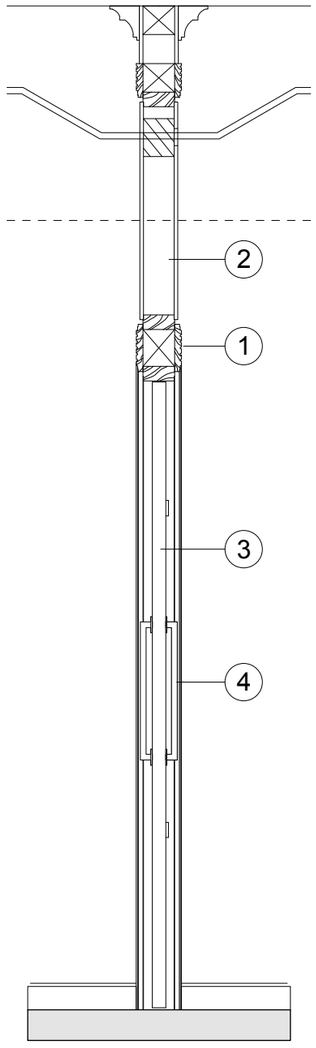

SECTION

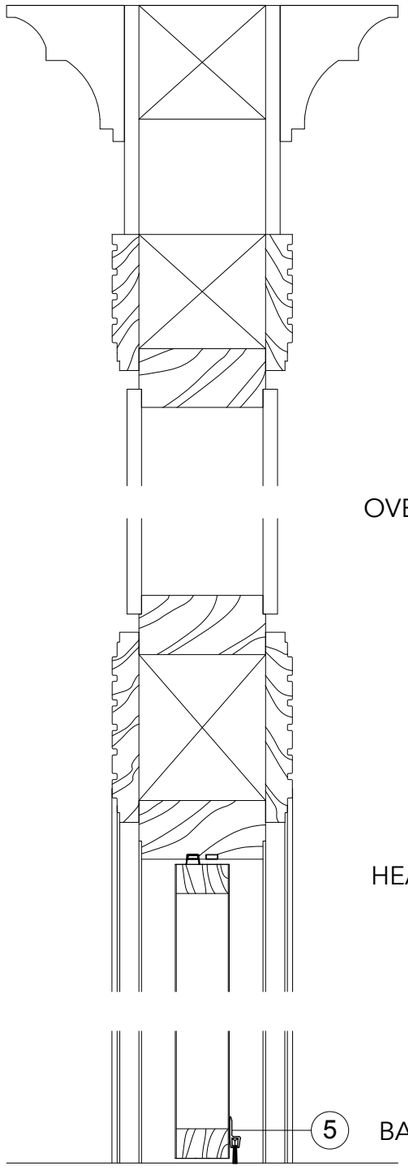


OVERPANEL


HEAD

BASE

1. Existing frames & architraves
2. 60min rated over-panel
3. FD 20S doors
4. Back to back pull handles
5. LP1004 plus LP1004DS fire and smoke seals from Lorient
5. LAS5010 smoke seals from Lorient

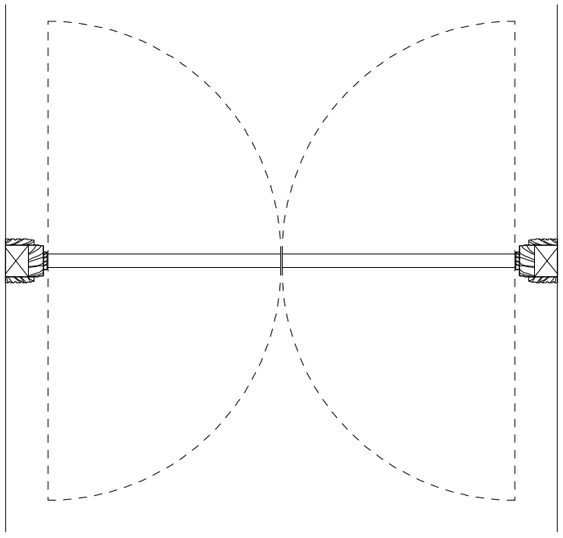

PLAN

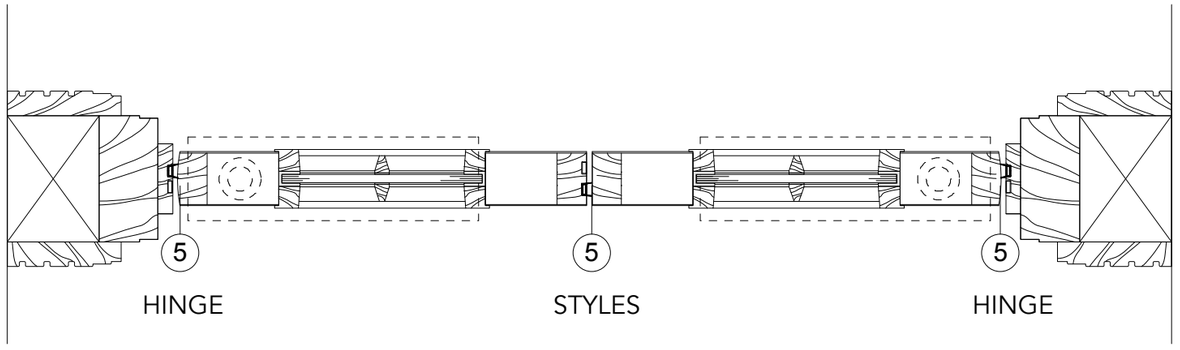

HINGE STYLES HINGE

NOTE : SHOULD BE READ IN CONJUNCTION WITH HK DOOR AND IRONMONGERY SCHEDULE, PA DRAWINGS AND HK NBS SPEC.

Notes

Do not scale. All dimensions to be confirmed on site. Information contained in this drawing is the sole copyright of Hutchison Kivotos Architects Ltd. and is not to be reproduced without permission.

P1 Issued for planning 01.07.19

Revisions

Hutchison Kivotos Architects 2 Whites Grounds London SE1 3LA
020 7403 7323 email: info@hkarchitects.co.uk

PLANNING

Project
Manchester Royal Exchange - South Offices

Client
BVK

Drawing title
Typical corridor/ lobby doors type 5 **Rev** P1

Scale 1:20/1:5 @ A3 **Date** June 2019

Dwg. No.
316.PL.54

Drawn by jj