

Existing Front Elevation

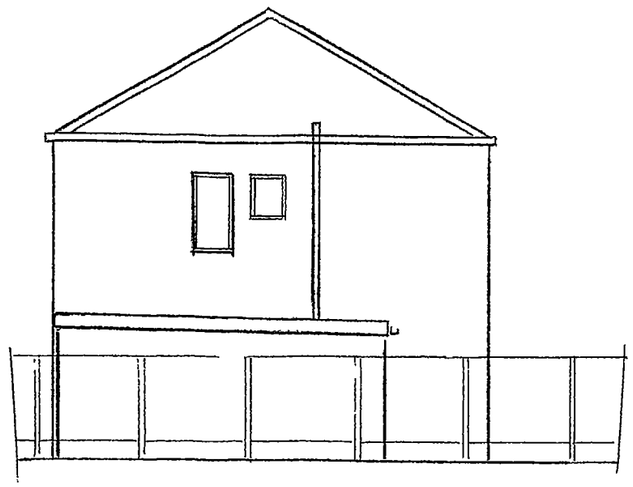

Existing Side Elevation



Existing Rear Elevation

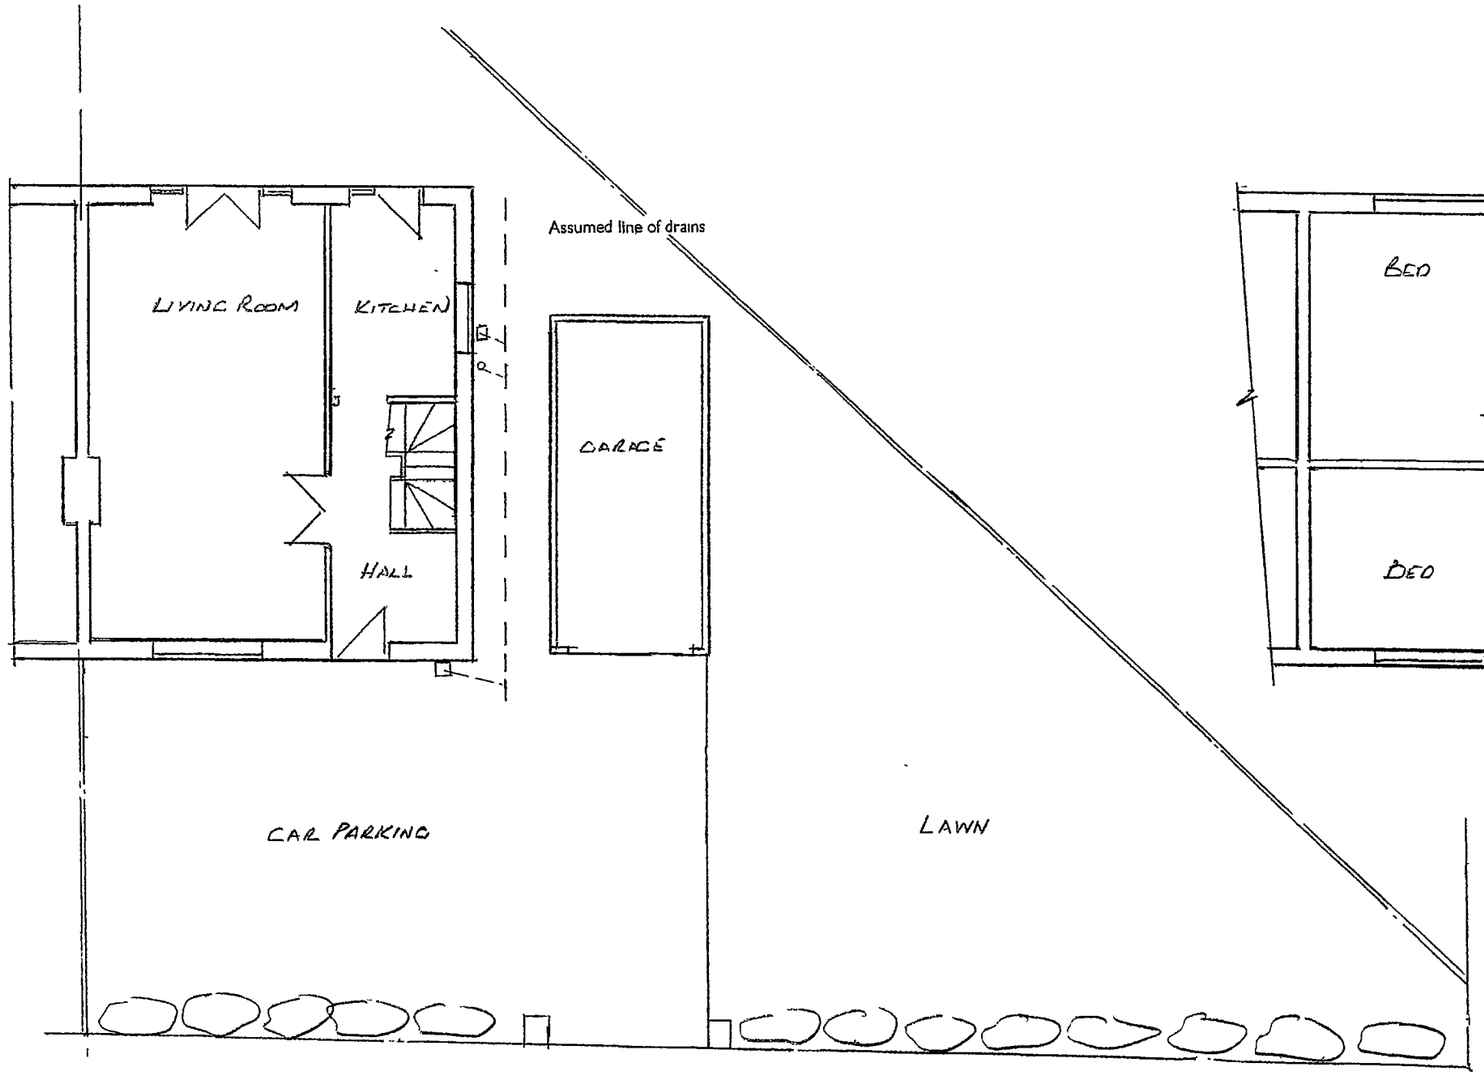

Existing Ground Floor Plan

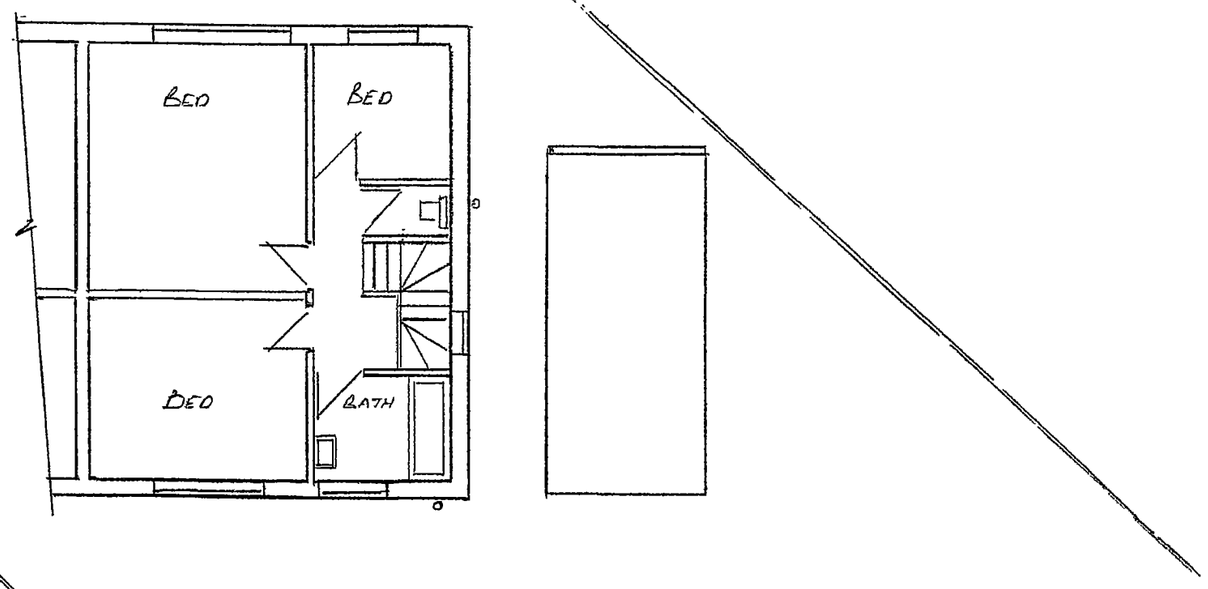

Existing First Floor Plan

Thompson Designs
Tel 0161 705 1458 Mob 07884 318634

Sheet 1
Existing Plans & Elevations
2 Watford Road
Manchester M19 1QB
Scale 1 : 100