
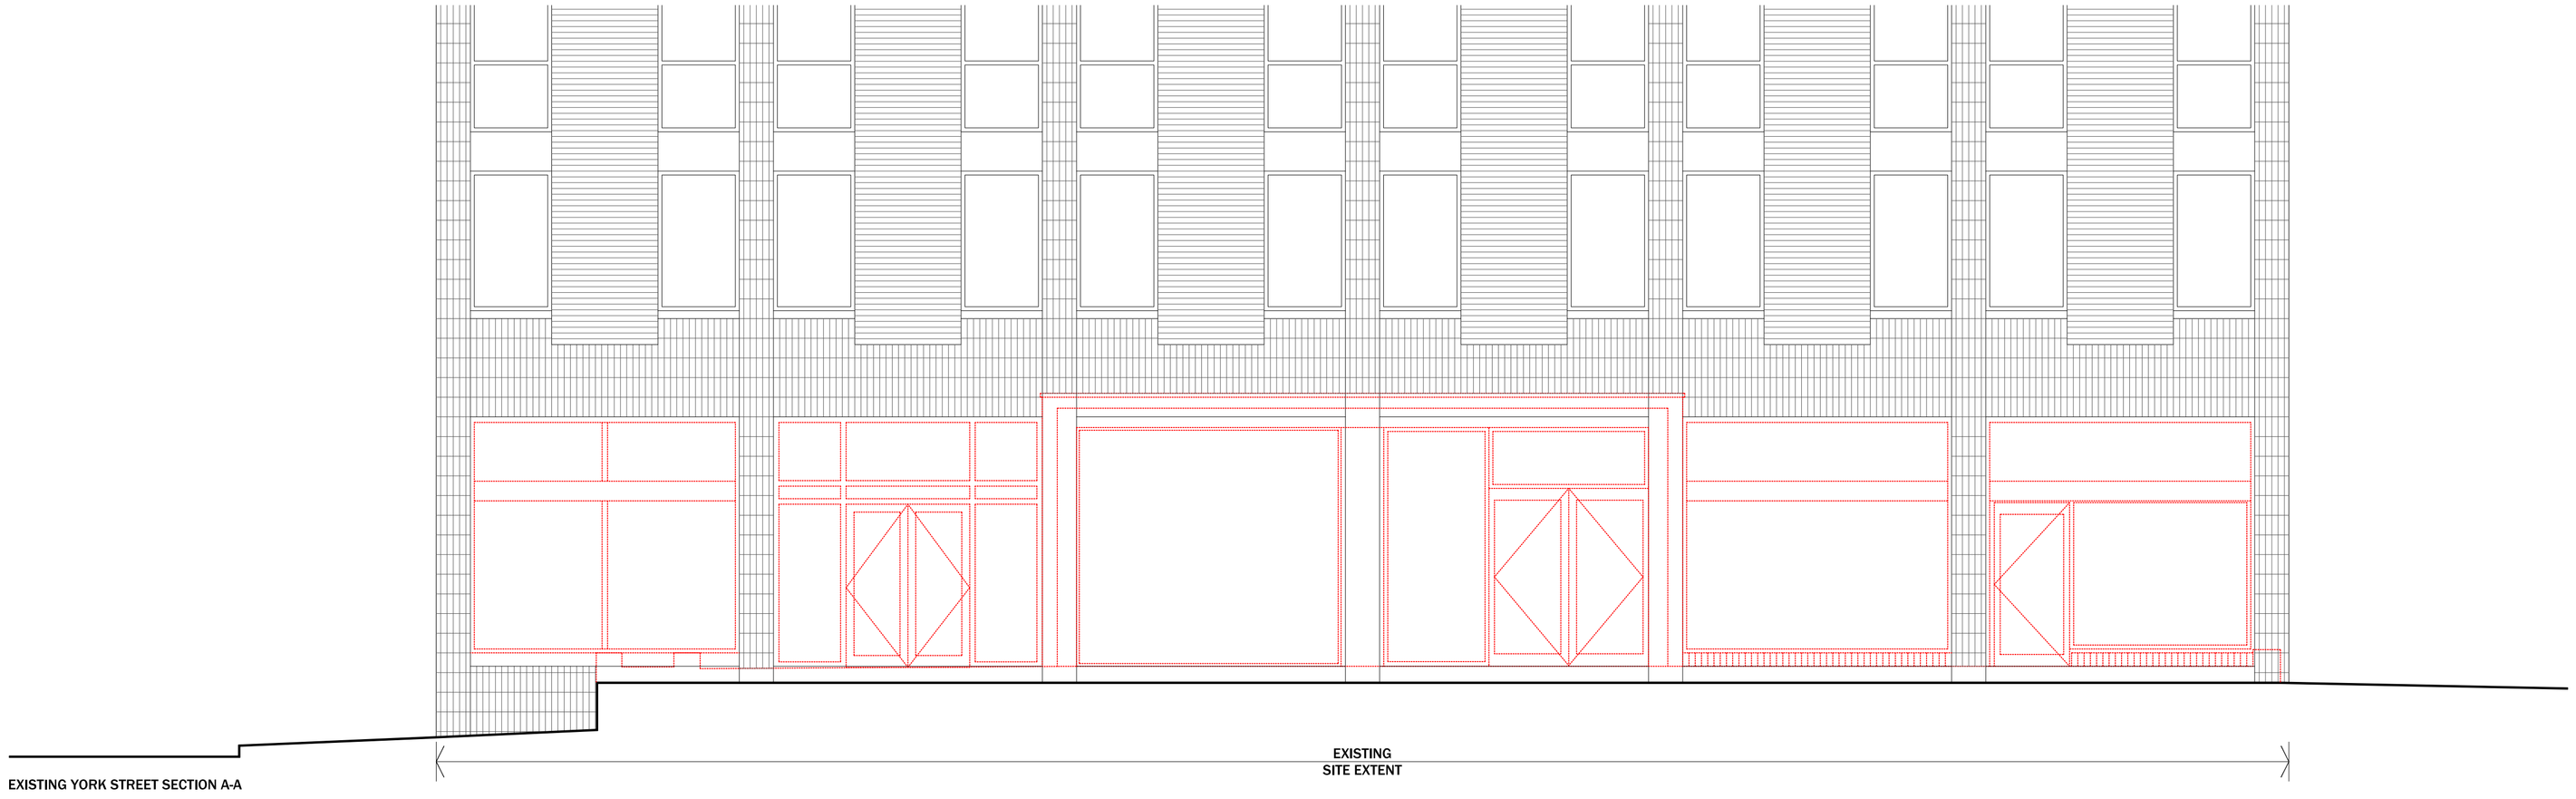



EXISTING YORK STREET SECTION A-A

EXISTING
SITE EXTENT

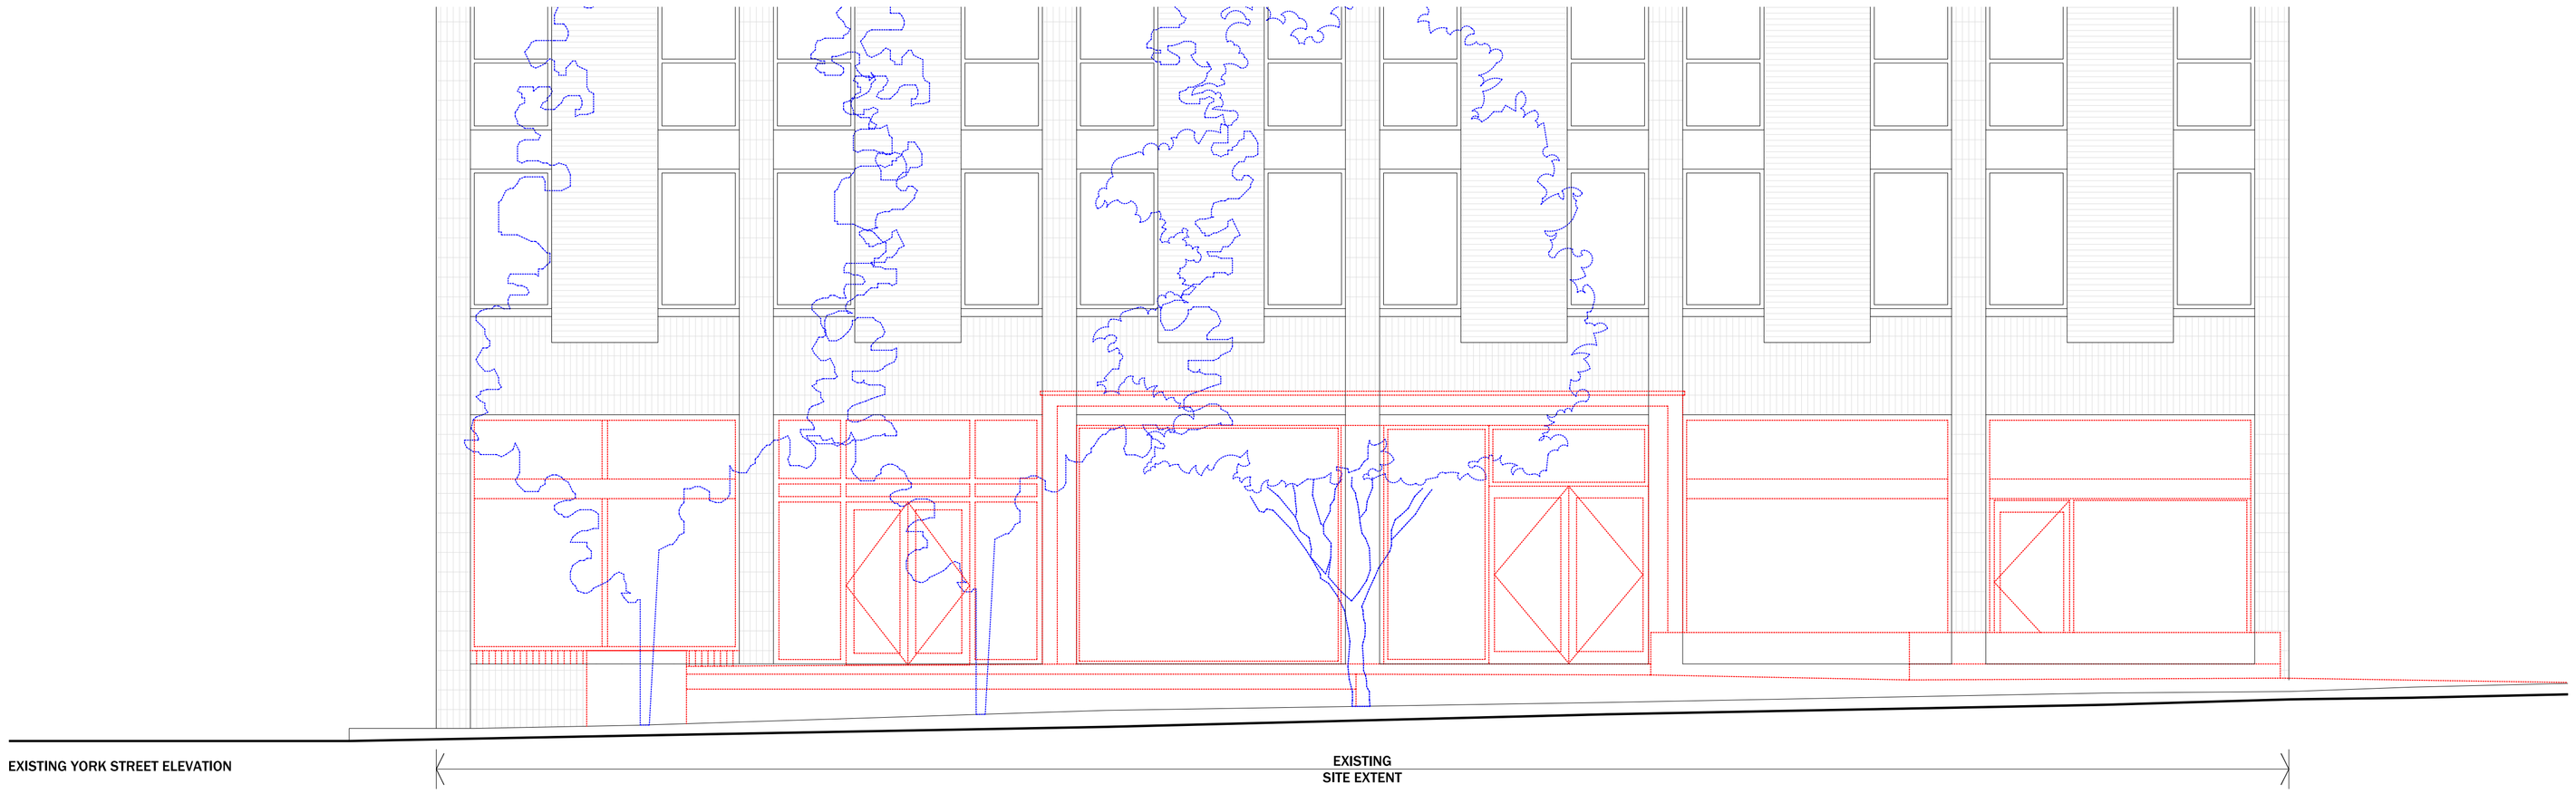

EXISTING YORK STREET ELEVATION

EXISTING
SITE EXTENT

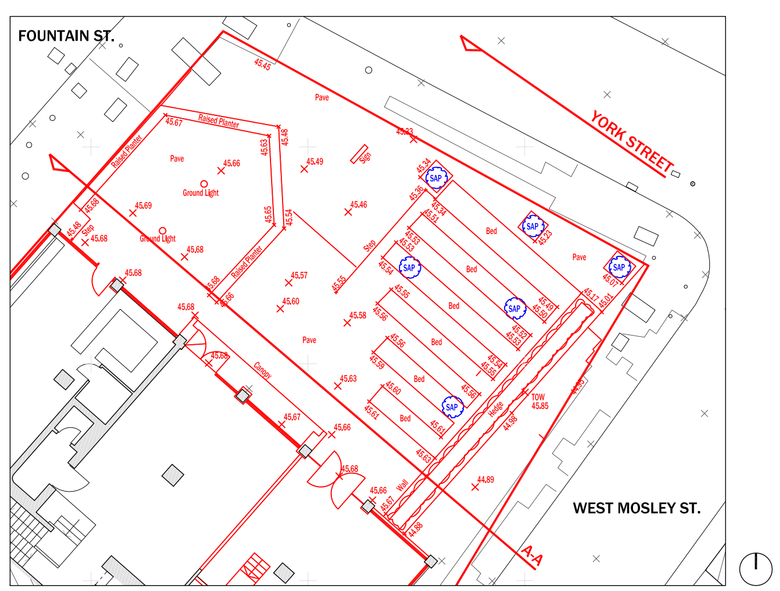

KEY PLAN
SCALE 1:200

BLUE DEMOLISHED DENOTES TREES TO BE RELOCATED AS PER PROPOSED LANDSCAPING PLAN

revision	date	description
A	12.04.2019	ELEVATION REVISED.
B	01.08.2019	ELEVATION REVISED.

notes Use only written dimensions. All areas are indicative. Contractor to check measurements on site prior to commencement. Notify the Architect of any discrepancies.

This drawing must only be used for the purpose for which it has been supplied.

Do not scale this drawing.

MgMaStudio/
architecture

Oriel Chambers: Suite 37
14 Water Street Liverpool L2 8TD

t +44 (0) 151 236 6627
f +44 (0) 151 236 6670
design@mgmastudio.co.uk
www.mgmastudio.co.uk

PROVISIONAL:
NOT FOR CONSTRUCTION
SUBJECT TO PLANNING &
BUILDING REGULATIONS APPROVAL

client BRUNTWOOD LIMITED

project YORK HOUSE, MANCHESTER

drawing DEMOLITIONS, ENLARGED YORK STREET ELEVATION & SECTION A-A

scale 1:50 @ A1

date 05.02.2019

revision B

no. 276_306

0 0.5 1 2m
1:50